


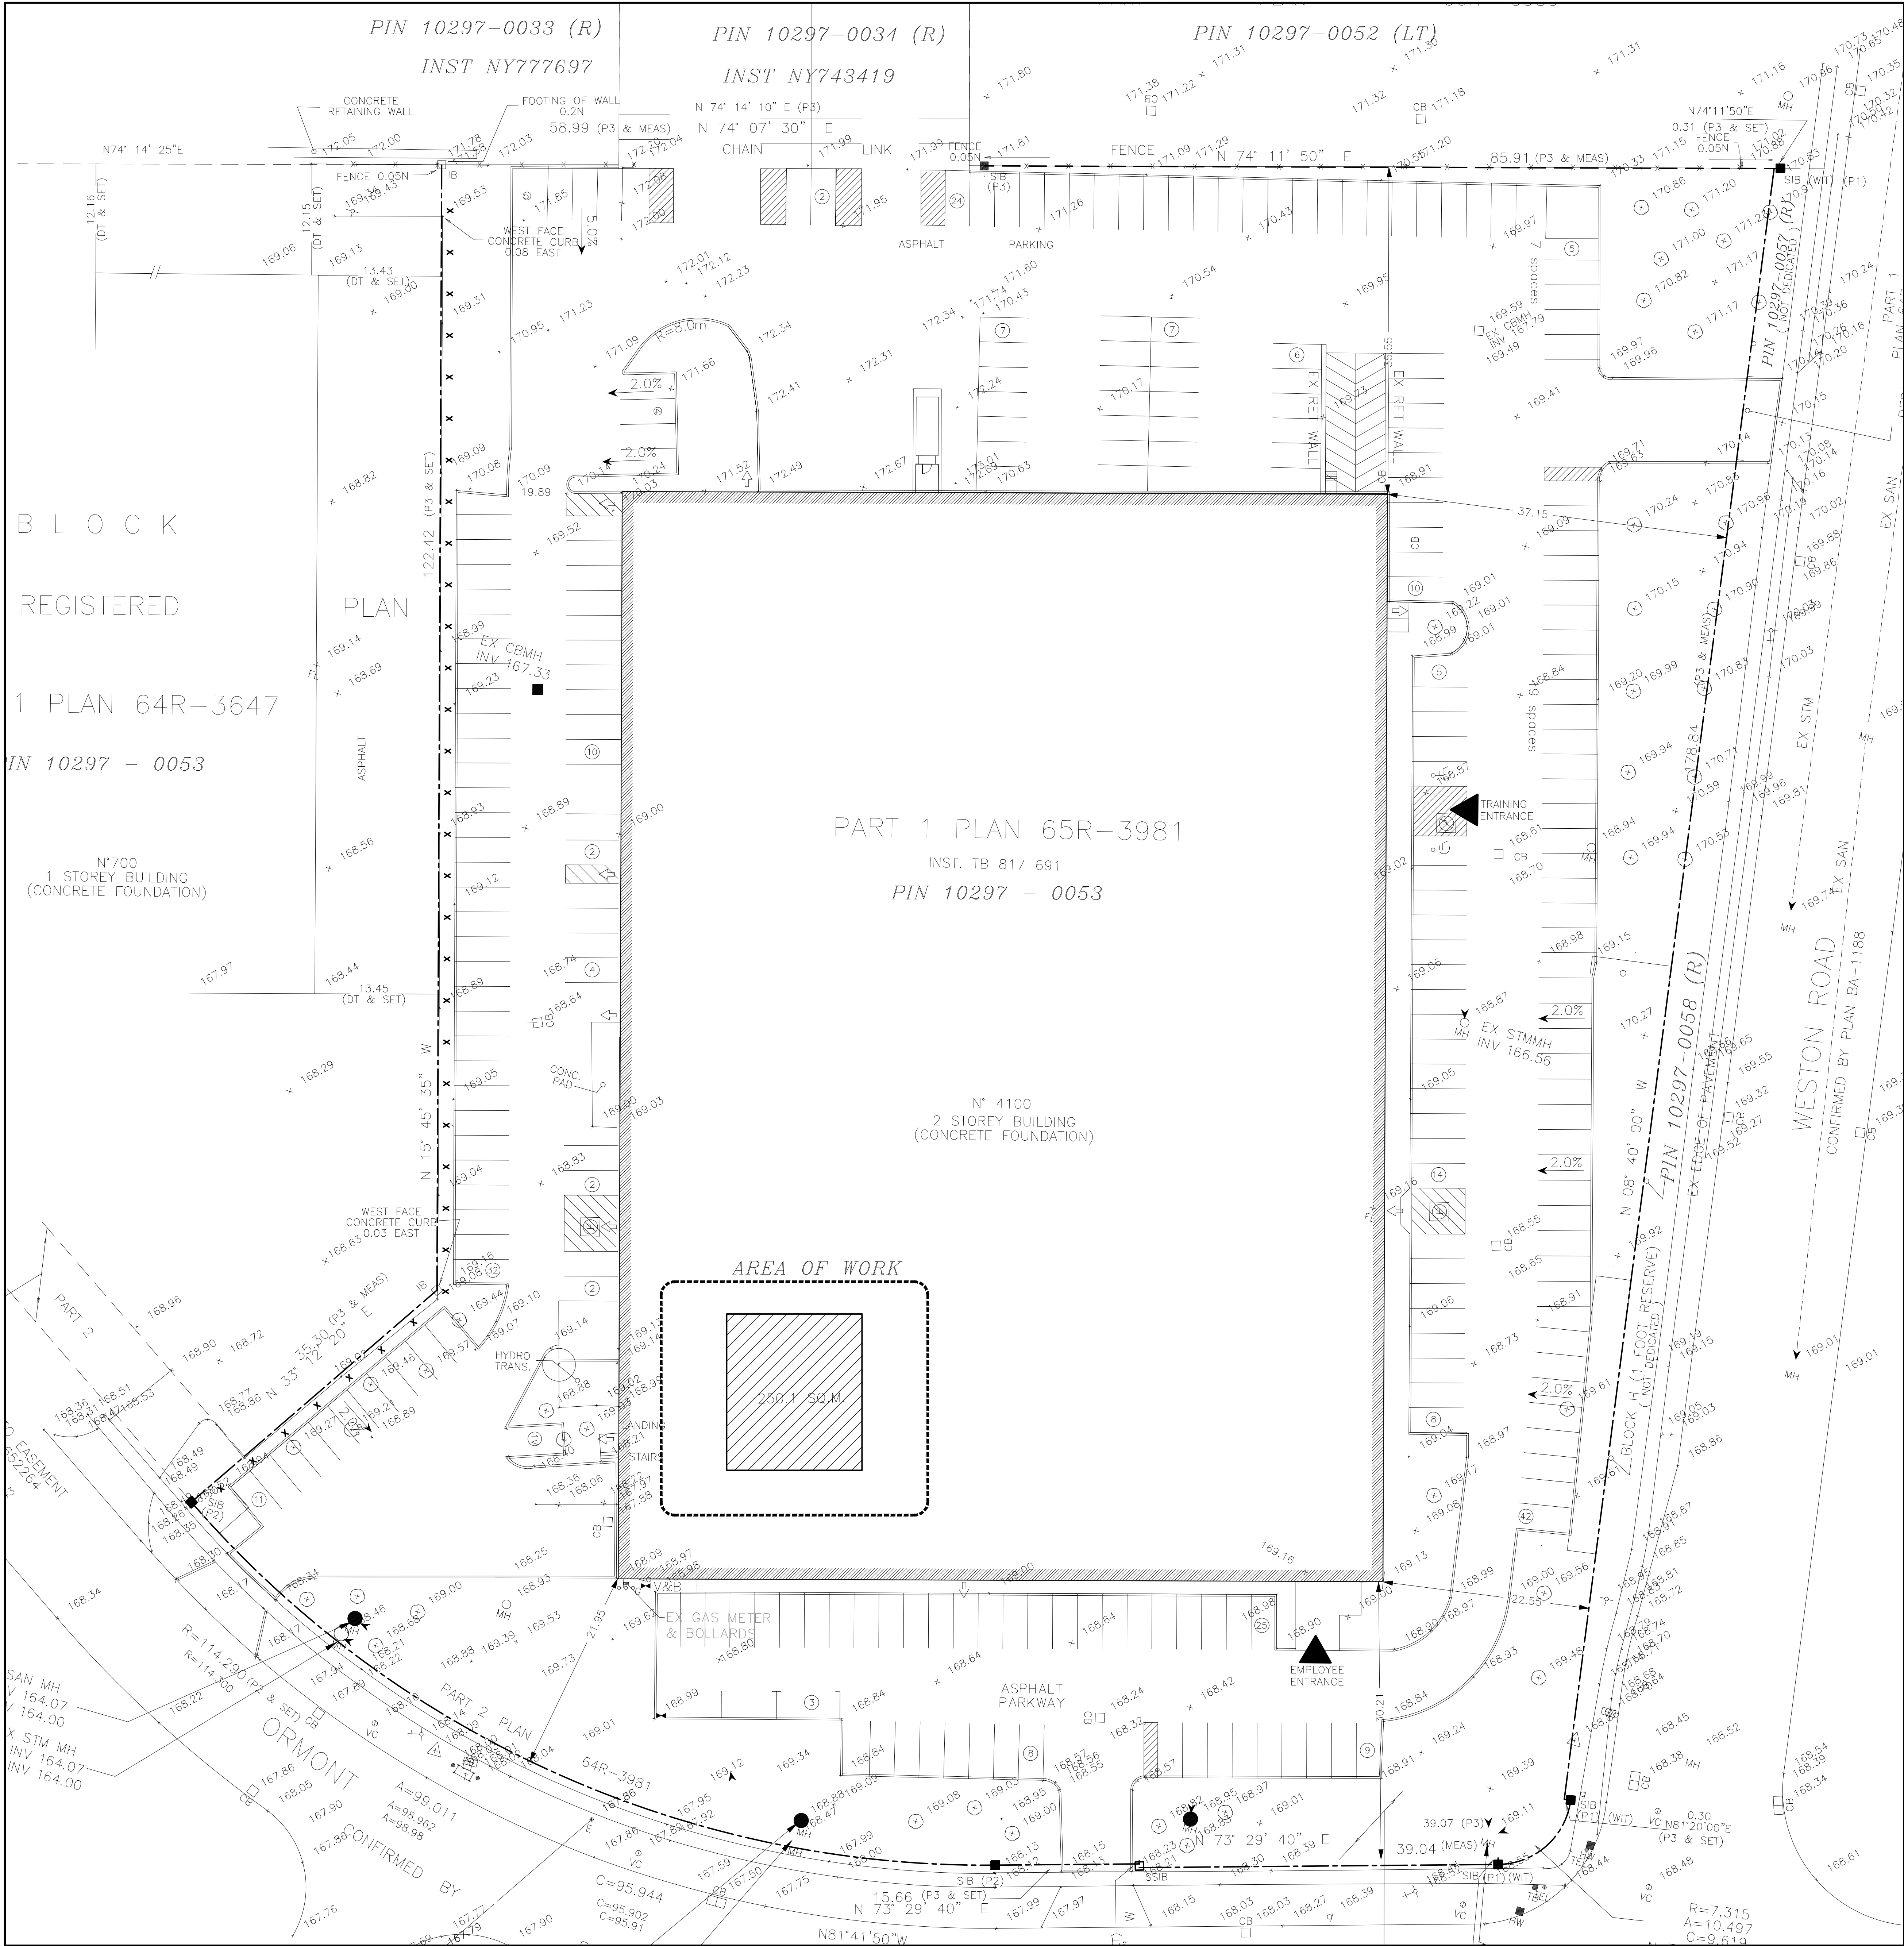

Ontario's 2006 Building Code Data Matrix Part 3 or 9		OBC Reference	
1	Project Description: PACKAGING UPGRADES LINE 'Q'	☐ New ☐ Addition ☒ Alteration ☐ Change of Use	☒ Part 3
			3.1.2.1.(1)
2	Major Occupancy(s): INDUSTRIAL F-2		1.4.1.2.
3	Building Area (m2) Existing = 9,841m ² New = 0 Total = 9,841m ² NEW WORK - INTERIOR ALTERATIONS - AREA = 250.1m ² THIS INTERIOR ALTERATIONS DO NOT INCREASE EXISTING BUILDING AREA		1.4.1.2.
4	Gross Area Existing = 19,680m ² New = 0 Total = 19,680m ² NEW WORK - INTERIOR ALTERATIONS DO NOT INCREASE EXISTING GROSS AREA		1.4.1.2.
5	Number of Storeys Above grade TWO Below grade NIL		3.2.1.1.
6	Number of Streets/Fire Fighter Access - ONE		3.2.2.10. & 3.2.5.
7	Building Classification: 3.2.2.67 ANY AREA ANY HEIGHT SPRINKLED		3.2.2.67
8	Sprinkler System Existing ☒ Entire building ☐ Selected compartments ☐ Checked floor areas ☐ Basement ☐ Use of roof rating ☐ Not required		3.2.2.67
9	Standpipe required ☐ Yes ☒ No		3.2.9.
10	Fire Alarm required ☒ Yes ☐ No		3.2.4.
11	Water Service/Supply is Adequate ☒ Yes ☐ No		3.2.5.7.
12	High Building ☐ Yes ☒ No		3.2.6.
13	Construction Restrictions ☐ Combustible permitted Actual Construction ☐ Combustible ☒ Non-combustible ☐ Both		3.2.2.67
14	Mezzanine(s) Area m2: N/A		3.2.1.1.(3)-(6)
15	Occupant load based on m2/person design of building INTERIOR ALTERATIONS WILL NOT INCREASE OCCUPANCY LOAD OF THE BUILDING		3.1.17.
16	Barrier-free Design ☒ Yes ☐ No		3.8.
17	Hazardous Substances ☐ Yes ☒ No		3.3.1.2. & 3.3.1.19
18	Required Fire Resistance Rating (FRR) Horizontal Assemblies FRR (Hours) Roof - 2Hr Roof - NIL Mezzanine - 1Hr FRR of Supporting Members Floors - 2Hr Roof - NIL Mezzanine - 1Hr	Listed Design No. or Description EXIST. - EXIST. Listed Design No. or Description EXIST. - EXIST.	3.2.2.67
19	Spatial Separation - Construction of Exterior Walls INTERIOR ALTERATIONS OF BLDG. #83 & 91 WILL NOT AFFECT EXISTING UNPROTECTED OPENINGS		3.2.3.
	Wall Area of EBF (m2) L.D. (m) L/H or H/L Permitted Max. % of Openings Proposed % of Openings FRR (Hours) Listed Design or Description Comb. Cons. Comb. Nonc. Cons. Comb. Cons.		
	North EXIST. - - - - - - - - - - - - - - - -		
	South EXIST. - - - - - - - - - - - - - - - -		
	East EXIST. - - - - - - - - - - - - - - - -		
	West EXIST. - - - - - - - - - - - - - - - -		

NOTES
AREA OF INTERIOR ALTERATIONS ON SECOND FLOOR = 240.42 m²
THERE IS NO INCREASE TO EXISTING BUILDING AREA
& GROSS FLOOR BUILDING AREA

CONFIDENTIALITY NOTE:
This drawing shall not be copied, reproduced or distributed in any manner without the expressed written approval of APOTEX INC. or their designated agents.

No.	Date	Issued	By:
A	2024-08-22	ISSUED FOR REVIEW	WBA
B	2024-09-05	ISSUED FOR 30% REVIEW	WBA
C	2024-09-25	ISSUED FOR 60% REVIEW	WBA
D	2024-10-03	ISSUED FOR PERMIT	WBA
E	2024-10-22	ISSUED FOR 90% REVIEW	WBA
F	2024-10-28	ISSUED FOR TENDER	WBA

No.	Date	Revision	By:
0	2024-11-28	ISSUED FOR CONSTRUCTION	WBA

Contractor must check and verify all dimensions and be responsible for same, reporting any discrepancies to the Architect or Engineer before commencing work.
Prints shall not be used for construction until signed 'Approved For Construction' by the Architect or Engineer.
Prints are not to be scaled.

Professional Seal(s)

Client:
APOTEX INC.
CANADA'S PHARMACEUTICAL COMPANY


Project Title:
**4100 WESTON ROAD, TORONTO
PACKAGING UPGRADES LINE Q**

Drawing Title:
SITE PLAN

CADD System and Version:	Plot Scale:	Sheet Size:
Designed By: G.S.S. Date: JUL/2024	1:1	30" x 42"
Drawn By: H.S. Date: JUL/2024		
Checked by: G.S.S. Date: JUL/2024		
Approved by: G.S.S. Date: JUL/2024		

Drawing Scale:	Consultant Project No:	Consultant Draw No:
AS NOTED	2240707	A010



Apotex Project No:	Site No:	Discipline:	System:	Seq. No.:	Rev.:
4101-512	4101	AT	TP	01	0

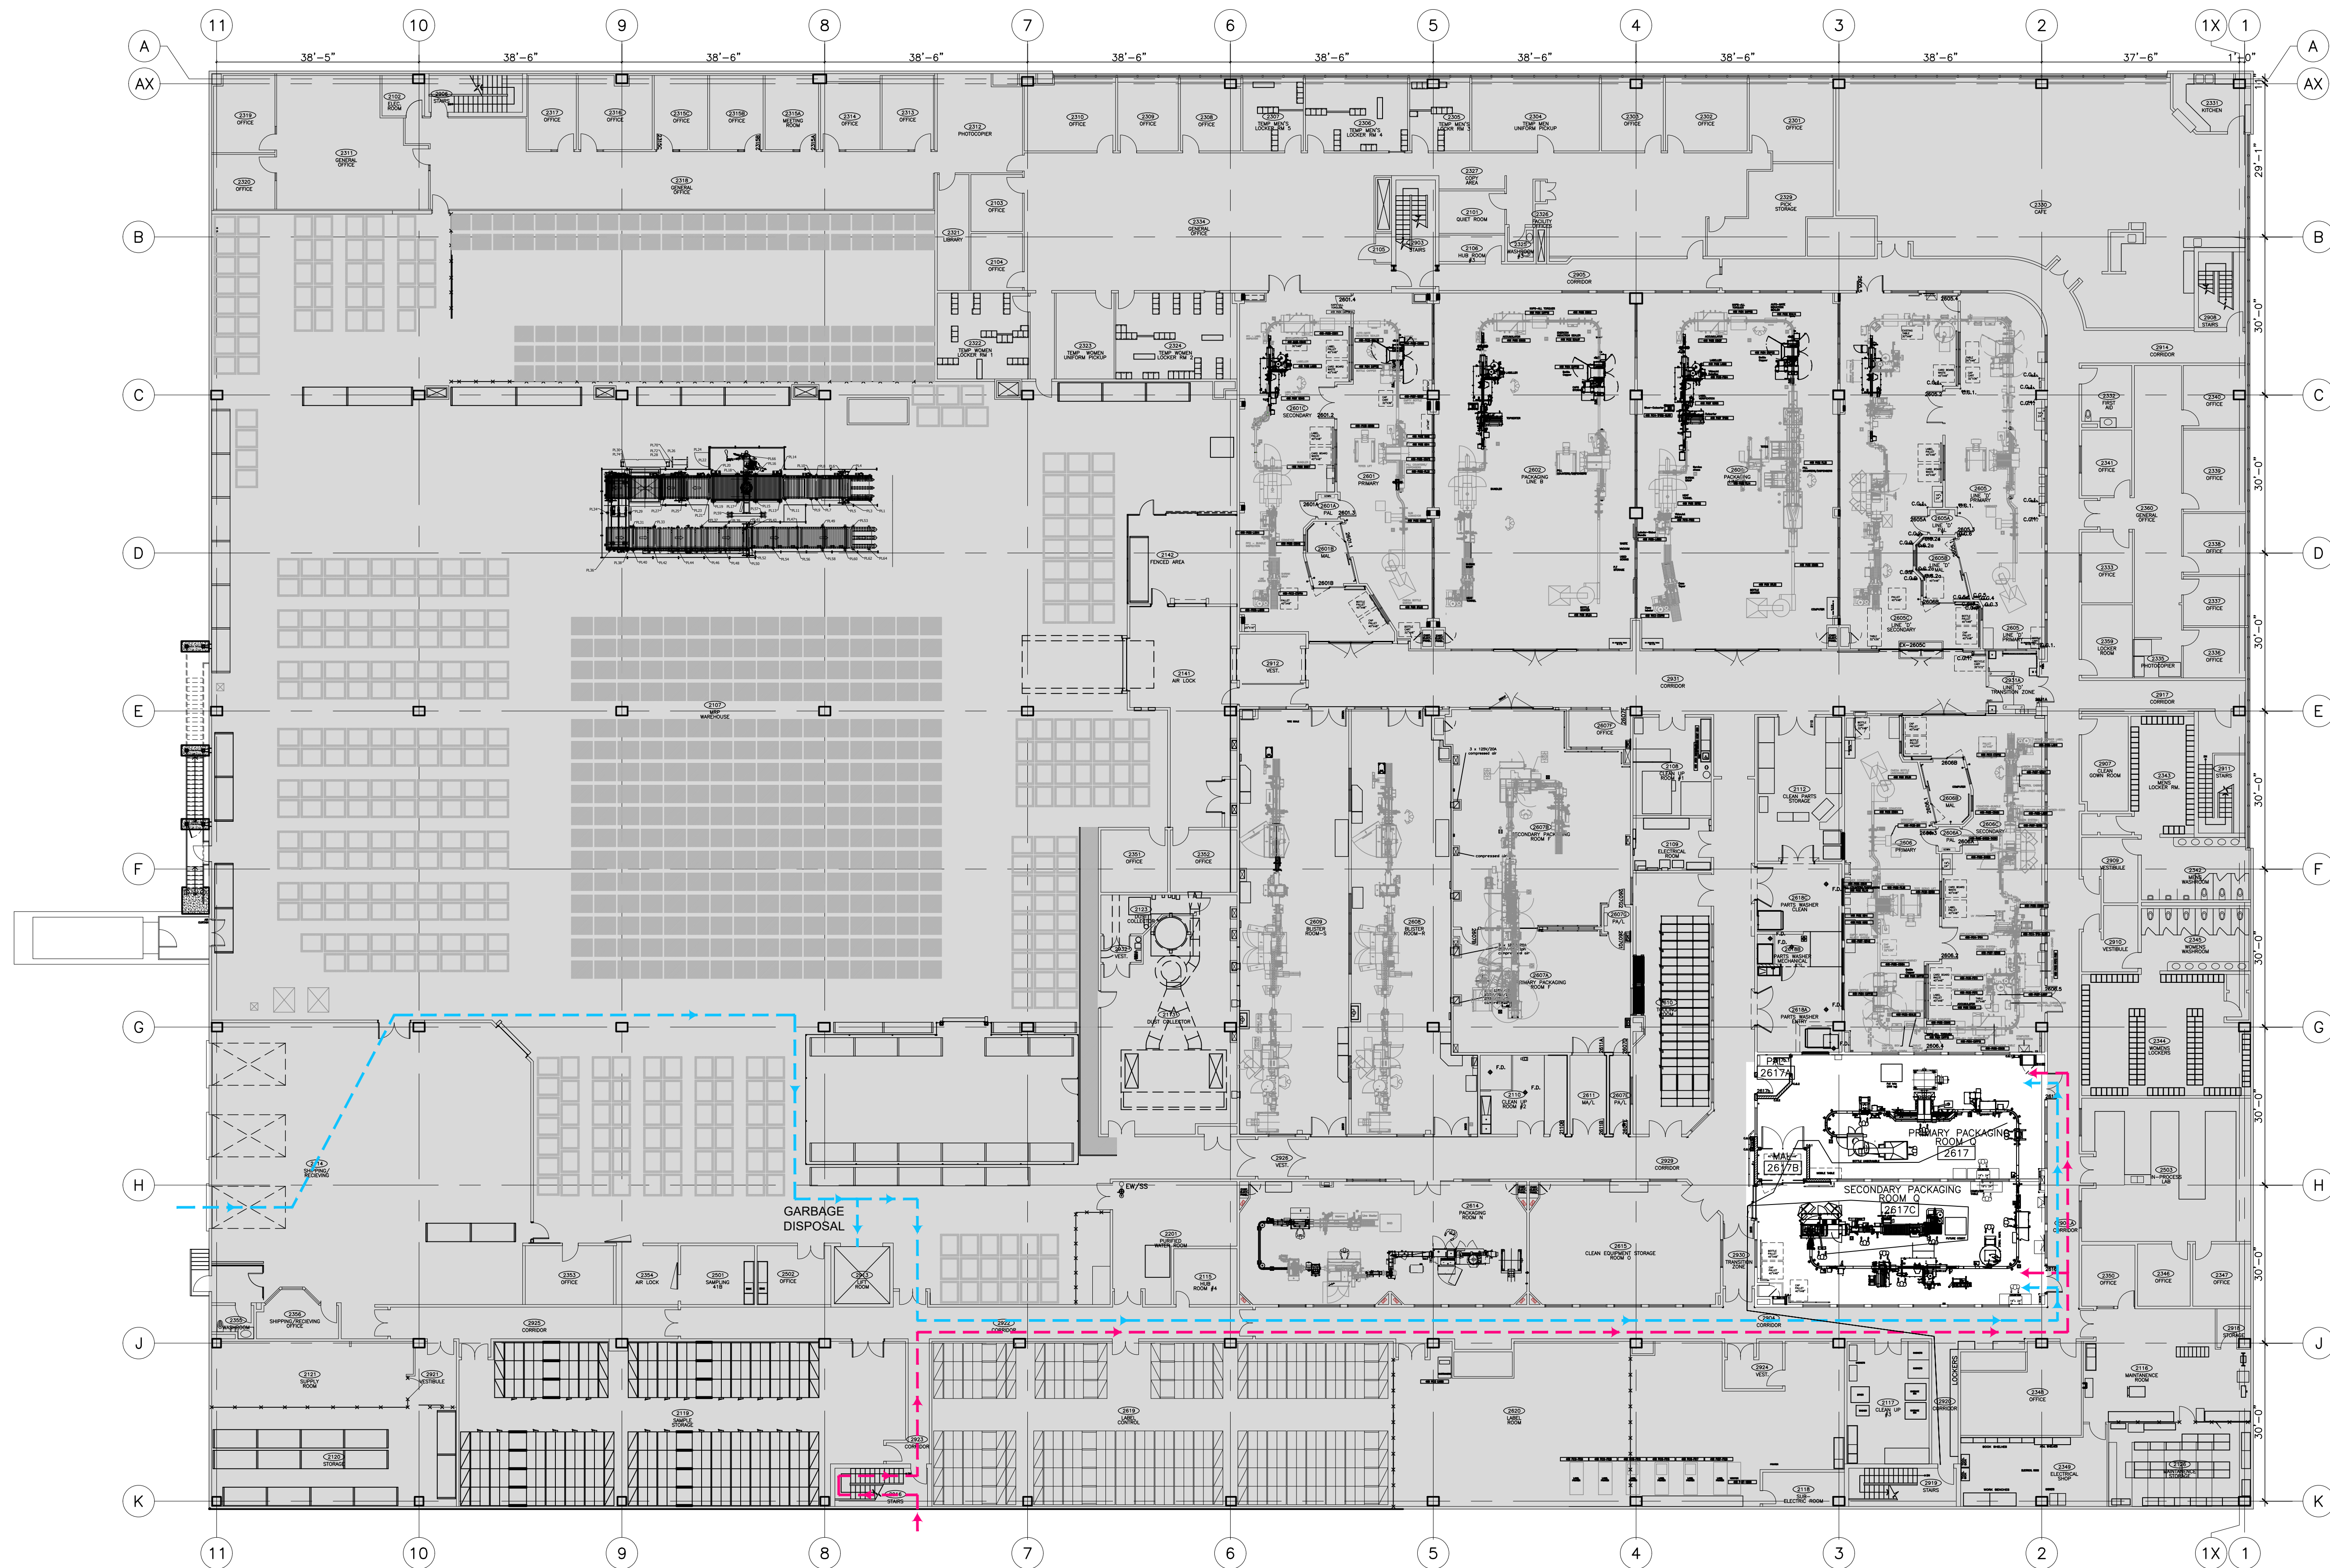

1 SECOND FLOOR REFERENCE PLAN
1/16"=1'-0"

CONFIDENTIALITY NOTE:
This drawing shall not be copied, reproduced or distributed in any manner without the expressed written approval of APOTEX INC. or their designated agents.

No.	Date	Issued	By:
A	2024-08-08	ISSUED FOR REVIEW	WBA
B	2024-08-22	ISSUED FOR REVIEW	WBA
C	2024-09-05	ISSUED FOR 50% REVIEW	WBA
D	2024-09-25	ISSUED FOR 60% REVIEW	WBA
E	2024-10-03	ISSUED FOR PERMIT	WBA
F	2024-10-22	ISSUED FOR 90% REVIEW	WBA
G	2024-10-28	ISSUED FOR TENDER	WBA

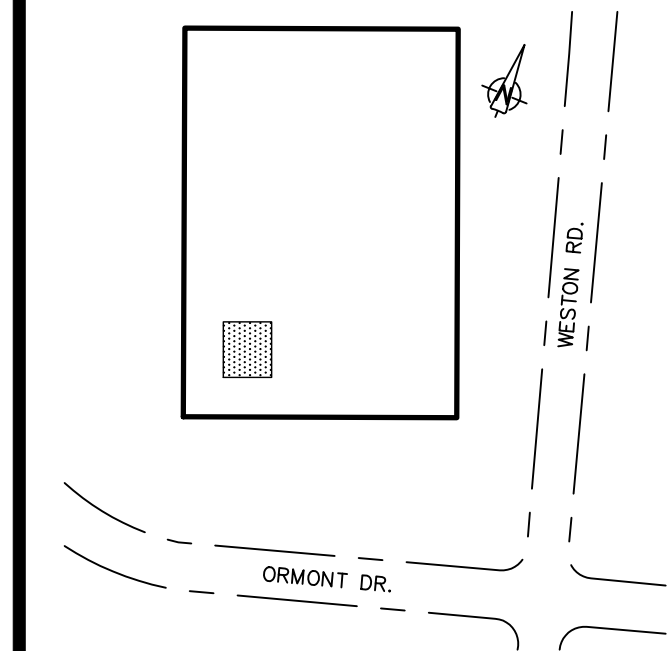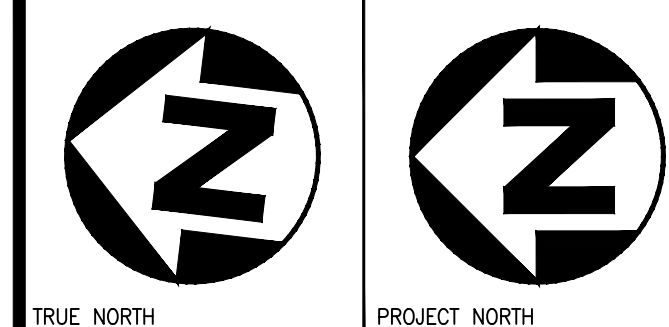

KEY PLAN NOTES

LEGEND


- EXISTING AREA TO REMAIN
- INTERIOR ALTERATION

CONSTRUCTION FLOW

- CONSTRUCTION MATERIAL IN/ OUT
- CONSTRUCTION PERSONNEL FLOW

0	2024-11-28	ISSUED FOR CONSTRUCTION	WBA
---	------------	-------------------------	-----

Contractor must check and verify all dimensions and be responsible for same, reporting any discrepancies to the Architect or Engineer before commencing work.
Prints shall not be used for construction until signed 'Approved For Construction' by the Architect or Engineer.
Prints are not to be scaled.

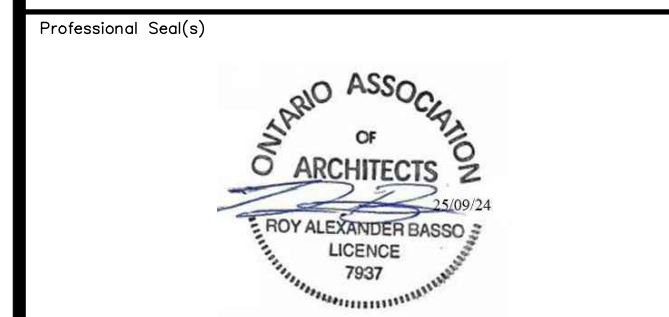


Consultant:
wba architects and engineers inc.
5-530 Rosedale Dairy Road
Vaughan, Ontario L4L 9R2
Tel: 905-851-0818
Fax: 905-851-0818

Client:
APOTEX INC.
CANADA'S PHARMACEUTICAL COMPANY

Project Title:
4100 WESTON ROAD, TORONTO
PACKAGING UPGRADES LINE Q

Drawing Title:
SECOND FLOOR REFERENCE PLAN


CADD System and Version:	Plot Scale:	1:1	Sheet Size:	30" x 42"
Designed By:	Date:	Drawn By:	Date:	
G.S.S.	JUL/2024	H.S./T.B./N.K.	JUL/2024	
Checked by:	Date:	Approved By:	Date:	
G.S.S.	JUL/2024	G.S.S.	JUL/2024	
Drawing Scale:	Consultant Project No:	Consultant Draw No:		
AS NOTED	2240707	A112		
Apotex Project No:	Site No:	Discipline:	System:	Seq. No.: (Rev.)
4101-512	4101	AP	PP	02 0

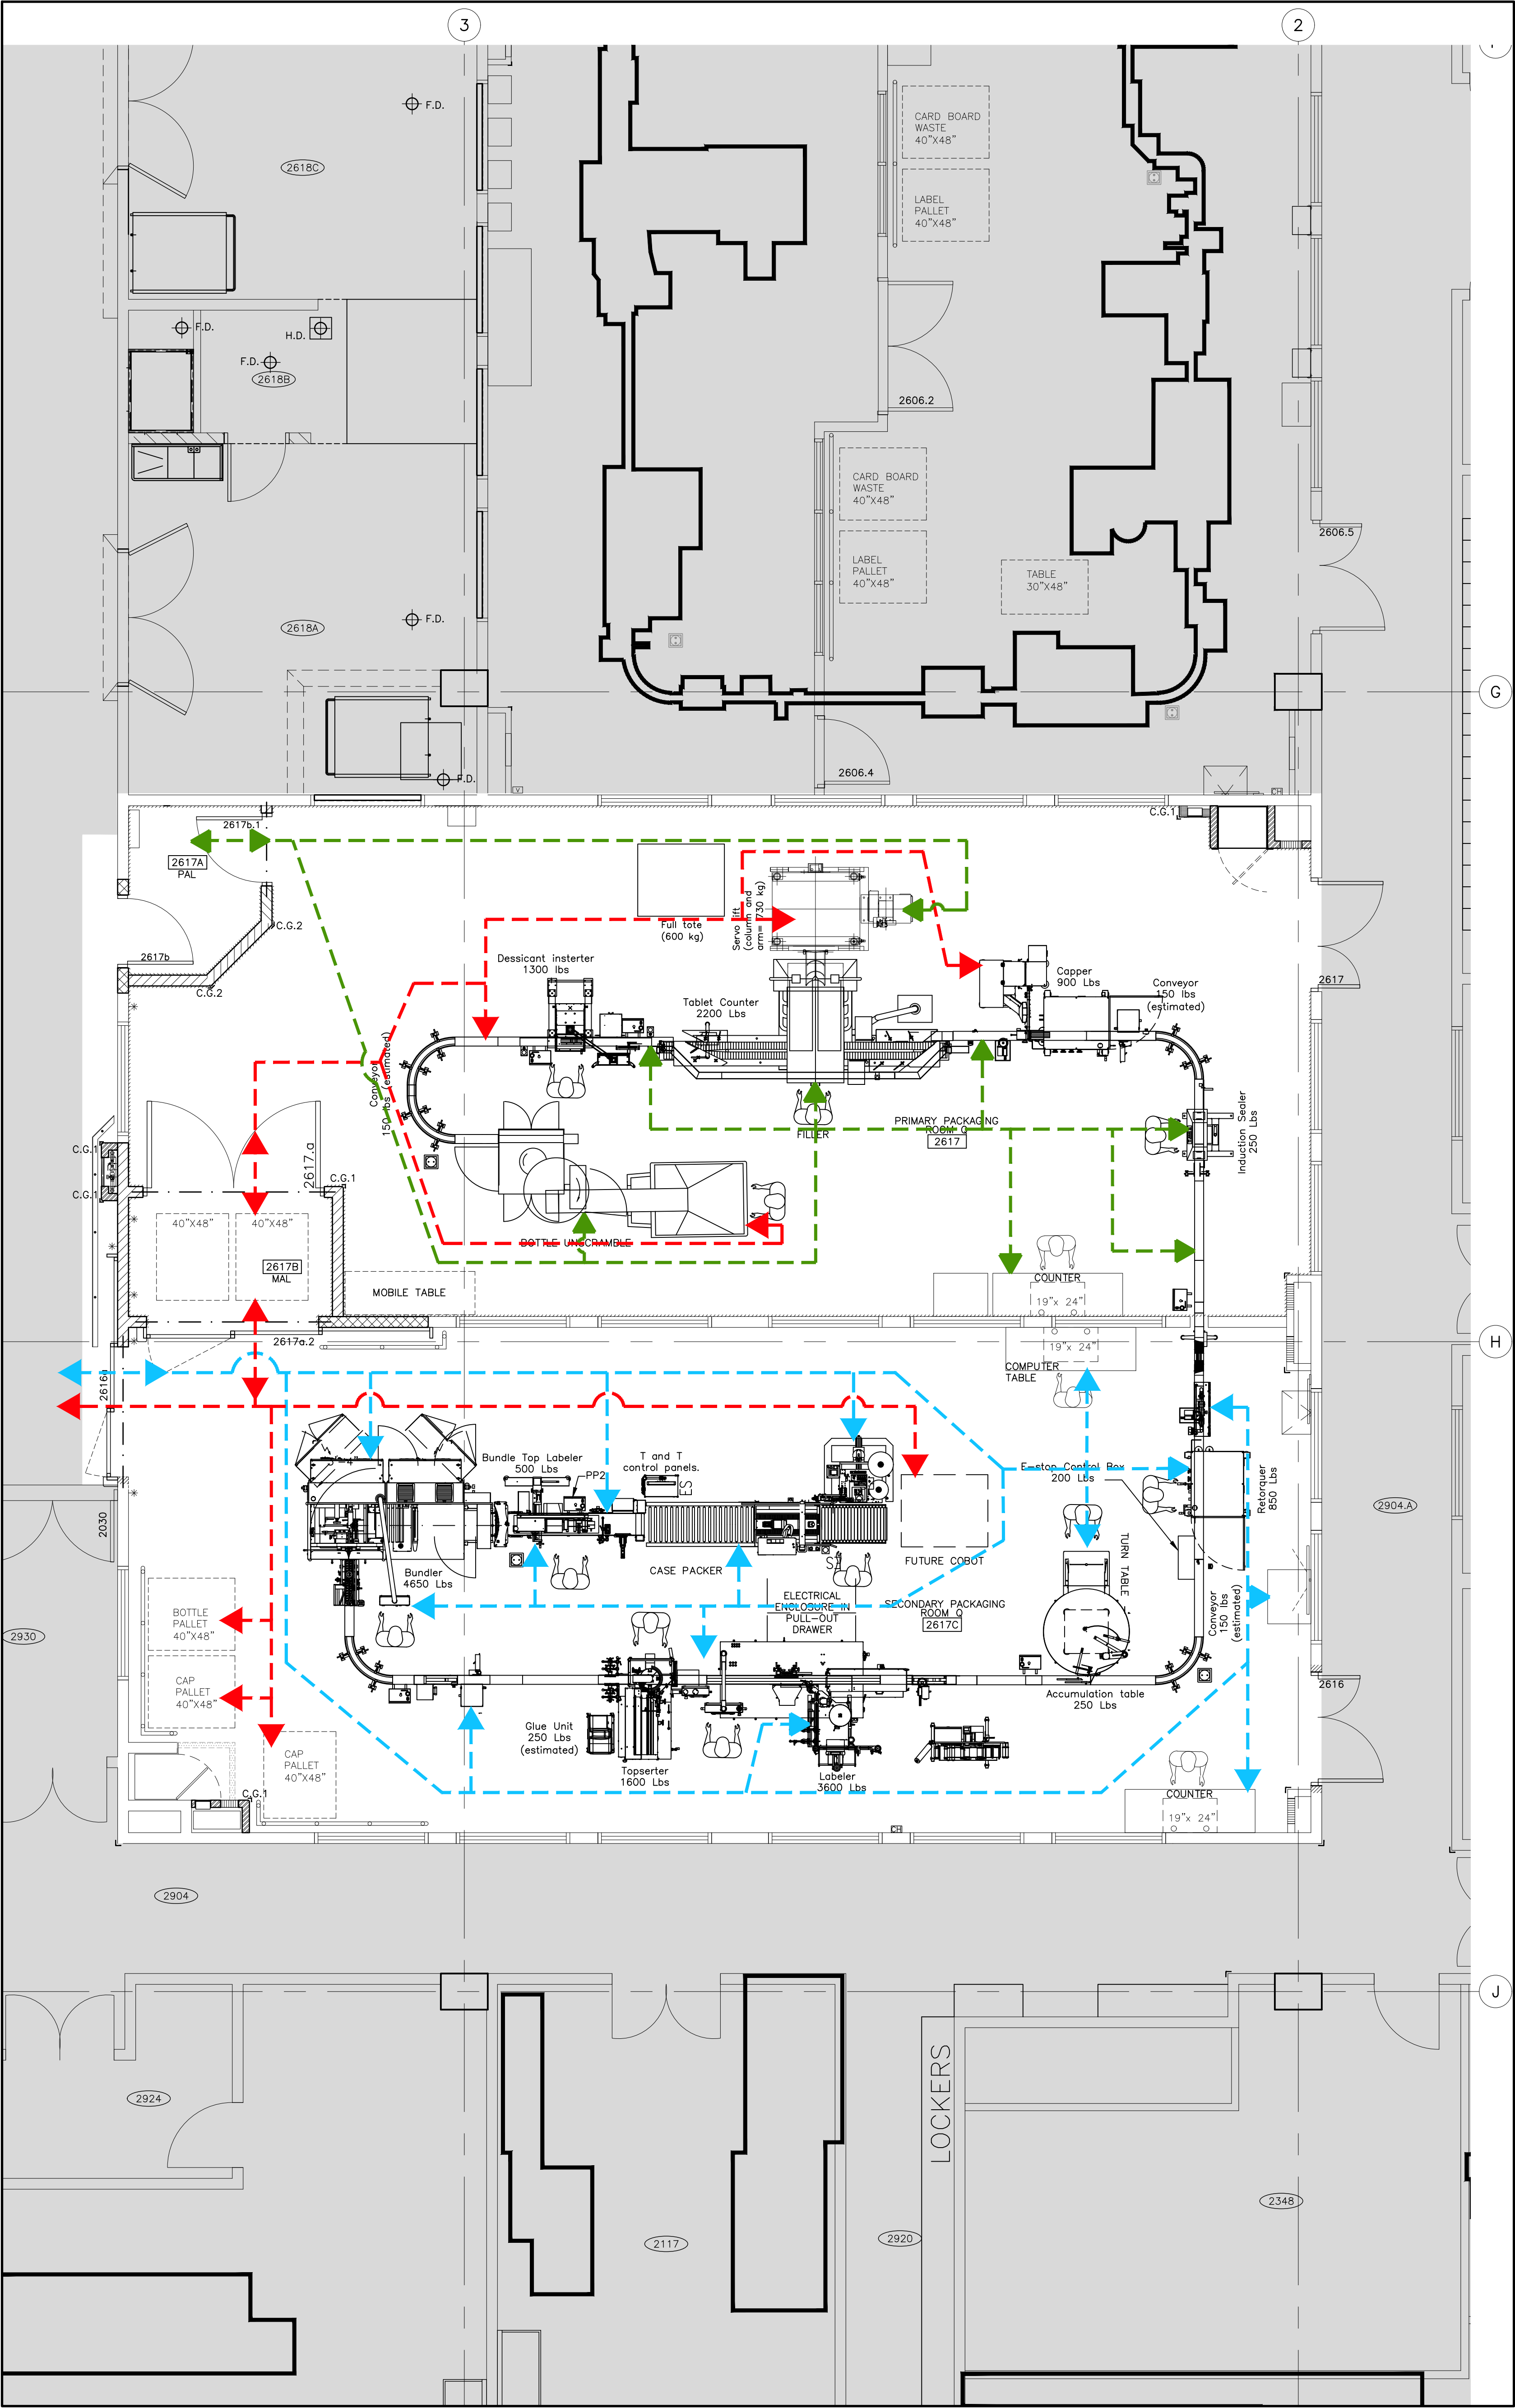

1 NEW SECOND FLOOR PLAN
AP-PM-01 1/4"=1'-0"

CONFIDENTIALITY NOTE:
This drawing shall not be copied, reproduced or distributed in any manner without the expressed written approval of APOTEX INC. or their designated agents.

No.	Date	Issued	By:
A	2024-08-25	ISSUED FOR 60% REVIEW	WBA
B	2024-10-03	ISSUED FOR PERMIT	WBA
C	2024-10-22	ISSUED FOR 90% REVIEW	WBA
D	2024-10-28	ISSUED FOR TENDER	WBA

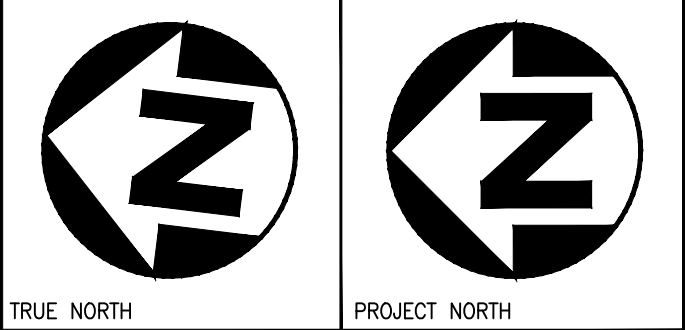

KEY PLAN N.T.S.

PEOPLE AND MATERIAL FLOW

- PERSONNEL FLOW PRIMARY (Green dashed line with arrow)
- PERSONNEL FLOW SECONDARY (Blue dashed line with arrow)
- MATERIAL FLOW (Red solid line with arrow)

No.	Date	Revision	By:
0	2024-11-28	ISSUED FOR CONSTRUCTION	WBA

Contractor must check and verify all dimensions and be responsible for same, reporting any discrepancies to the Architect or Engineer before commencing work.
Prints shall not be used for construction until signed 'Approved For Construction' by the Architect or Engineer.
Prints are not to be scaled.



Consultant:
wba
architects and engineers inc.


Client:
APOTEX INC.
CANADA'S PHARMACEUTICAL COMPANY

Project Title:
4100 WESTON ROAD, TORONTO
PACKAGING UPGRADES LINE Q

Drawing Title:
NEW SECOND FLOOR PLAN
PEOPLE AND MATERIAL FLOW



CAAD System and Version:	Plot Scale:	Sheet Size:
Designed By: G.S.S. Date: JUL/2024	1:1	30" x 42"
Drawn By: H.S./T.B./N.K. Date: JUL/2024		
Checked By: G.S.S. Date: JUL/2024		
Approved By: G.S.S. Date: JUL/2024		

Drawing Scale:	Consultant Project No.:	Consultant Draw No.:
AS NOTED	2240707	A120
Apotex Project No.:	Site No.:	Sheet No.:
4101-512	4101 AP PM	01 0

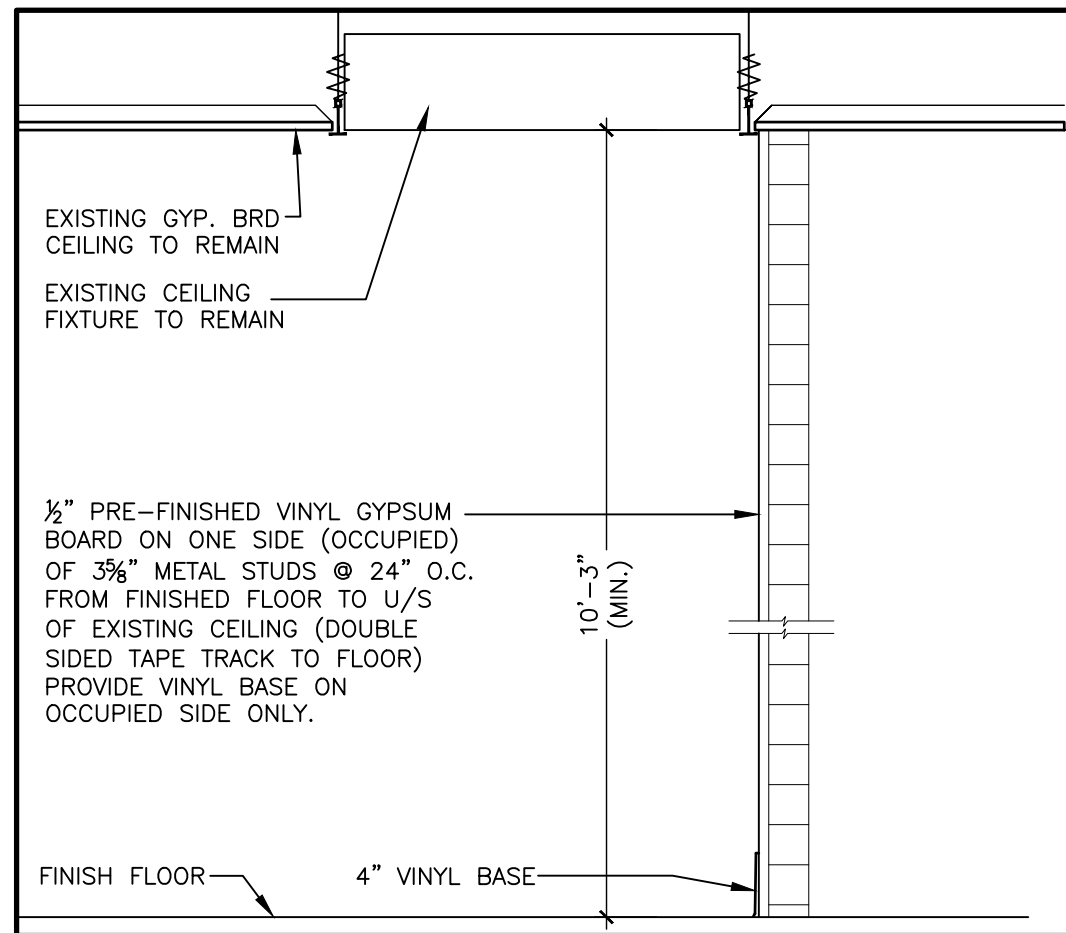

CONFIDENTIALITY NOTE:
This drawing shall not be copied, reproduced or distributed in any manner without the expressed written approval of APOTEX INC. or their designated agents.

No.	Date	Issued	By
A	2024-08-08	ISSUED FOR REVIEW	WBA
B	2024-08-22	ISSUED FOR REVIEW	WBA
C	2024-09-05	ISSUED FOR 30% REVIEW	WBA
D	2024-09-25	ISSUED FOR 60% REVIEW	WBA
E	2024-10-03	ISSUED FOR PERMIT	WBA
F	2024-10-22	ISSUED FOR 90% REVIEW	WBA
G	2024-10-28	ISSUED FOR TENDER	WBA

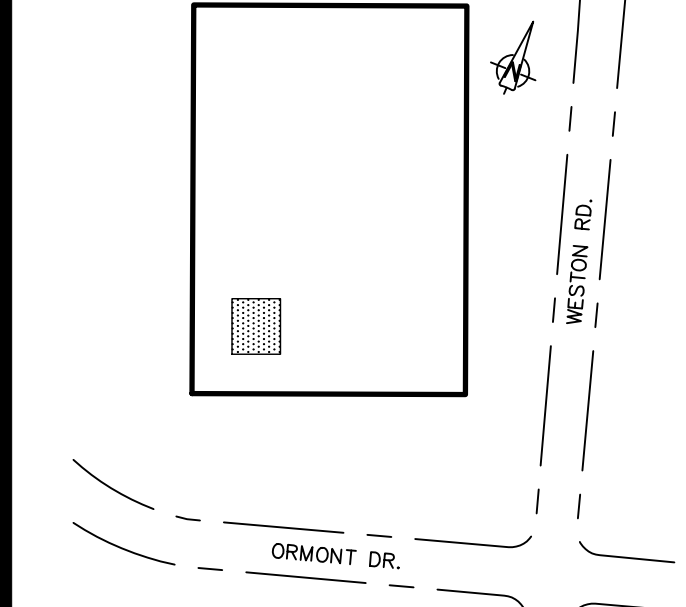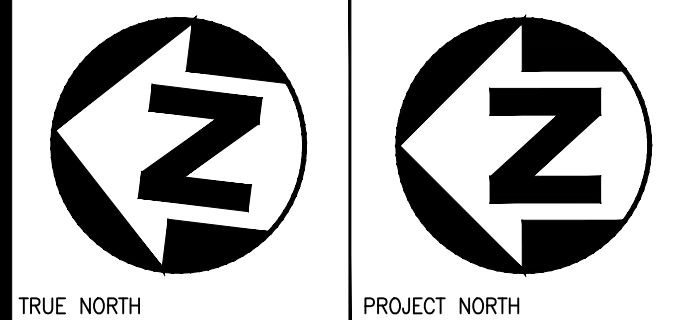


KEY PLAN N.T.S.

- FLOOR PLAN LEGEND:
- EXISTING AREA TO REMAIN
 - INTERIOR ALTERATION / NEW ADDITION
 - EXISTING DOOR AND FRAME TO BE REMOVED
 - NEW DOOR AND FRAME
 - EXISTING DOOR AND FRAME TO REMAIN

- DEMOLITION LEGEND:
- TEMP. CONST. HOARDING FOR DEMOLITION AND NEW WALL / CLNG. CONSTRUCTION:
 - 5" PRE-FINISHED VINYL GYP. BOARD ON ONE SIDE OF 3/4" METAL STUDS @ 24" O.C. (PRODUCTION SIDE) FROM FIN. FLOOR TO U/S OF EXISTING CEILING (DOUBLE SIDED TAPE TRACK TO FLOOR) PROVIDE VINYL BASE

No.	Date	Revision	By
0	2024-11-28	ISSUED FOR CONSTRUCTION	WBA

Contractor must check and verify all dimensions and be responsible for same, reporting any discrepancies to the Architect or Engineer before commencing work.
Prints shall not be used for construction until signed 'Approved For Construction' by the Architect or Engineer.
Prints are not to be scaled.

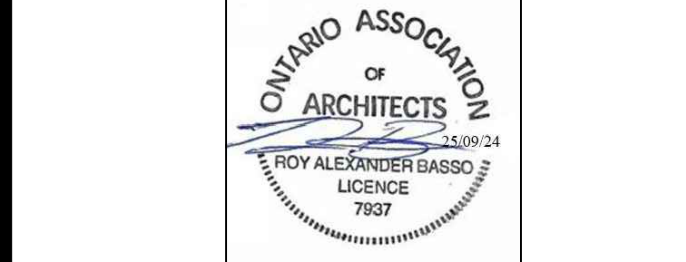


Consultant:
wba
architects and engineers inc.

Client:
APOTEX INC.
CANADA'S PHARMACEUTICAL COMPANY

Project Title:
**4100 WESTON ROAD, TORONTO
PACKAGING UPGRADES LINE Q**



Drawing Title:
**ENLARGED SECOND FLOOR
DEMOLITION PLAN**

CAAD System and Version:	Plot Scale:	Sheet Size:
Designed By: G.S.S.	1:1	30" x 42"
Date: JUL/2024	Drawn By: H.S./T.B./N.K.	Date: JUL/2024
Checked By: G.S.S.	Approved By: G.S.S.	Date: JUL/2024
Drawing Scale:	Consultant Project No.: 2240707	Consultant Draw No.: A202
AS NOTED	Apotex Project No.: 4101	Site No.: [blank] System: [blank] Seq. No.: [blank] Rev: [blank]
4101-512	4101 AP PD 02	0

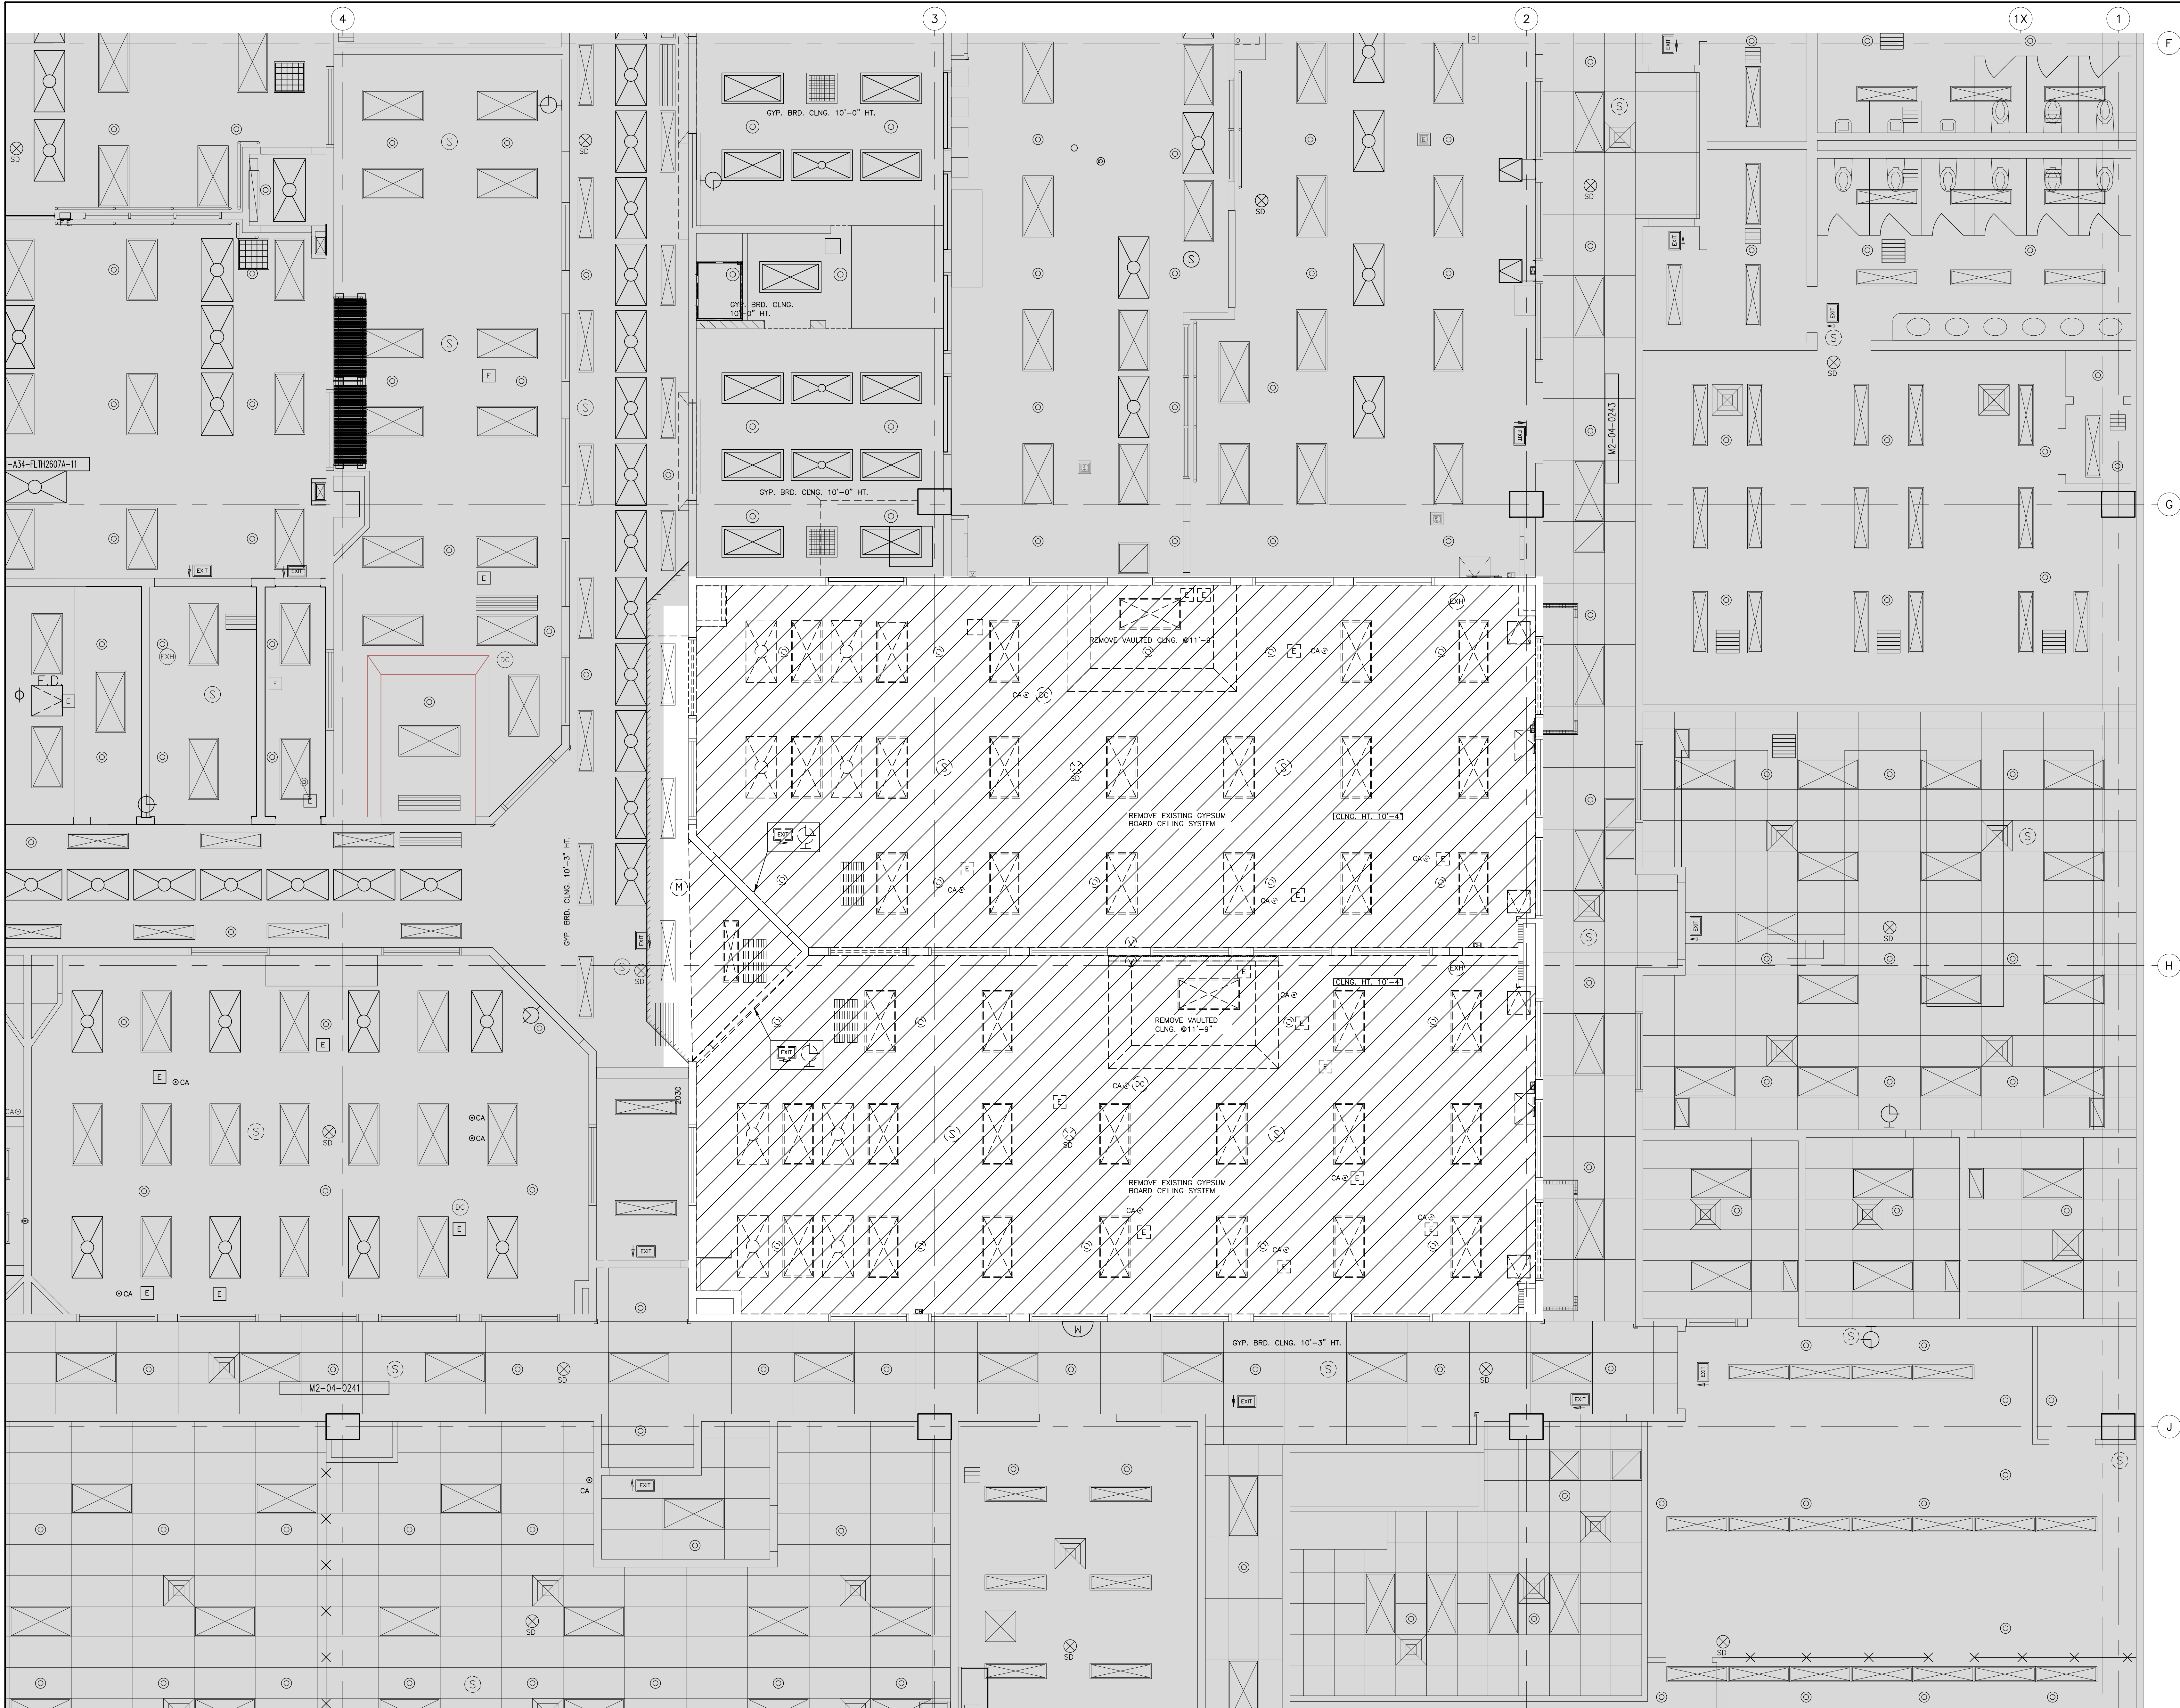

CONFIDENTIALITY NOTE:
This drawing shall not be copied, reproduced or distributed in any manner without the expressed written approval of APOTEX INC. or their designated agents.

No.	Date	Issued	By
A	2024-08-08	ISSUED FOR REVIEW	WSA
B	2024-08-22	ISSUED FOR REVIEW	WSA
C	2024-09-25	ISSUED FOR REVIEW	WSA
D	2024-09-25	ISSUED FOR REVIEW	WSA
E	2024-10-03	ISSUED FOR PERMIT	WSA
F	2024-10-22	ISSUED FOR REVIEW	WSA
G	2024-10-28	ISSUED FOR TENDER	WSA

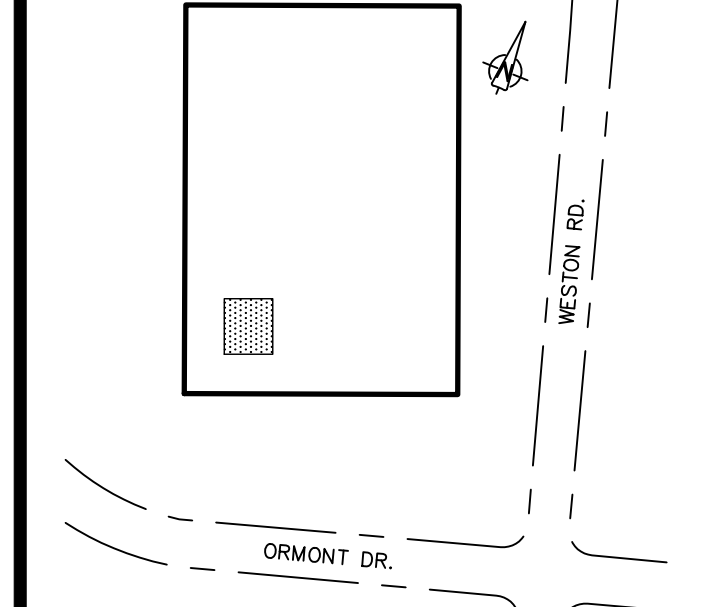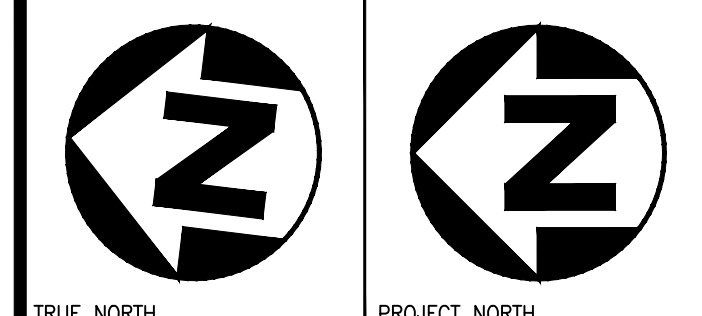

KEY PLAN N.T.S.

FLOOR PLAN LEGEND:

- EXISTING AREA TO REMAIN
- INTERIOR ALTERATION / NEW ADDITION

CEILING LEGEND

- EXISTING GYPSUM BOARD CEILING TO BE REMOVED
- EXISTING 2x4 LIGHT FIXTURE TO BE REMOVED
- EXISTING HEPA FILTER TO BE REMOVED
- EXISTING SPRINKLER HEAD TO BE RELOCATED
- EXISTING ELECTRICAL CONNECTOR TO BE RELOCATED
- EXISTING RETURN AIR GRILLE TO BE REMOVED
- EXISTING COMPRESSED AIR FIXTURE TO BE REMOVED AND CAPED SEE MECHANICAL DRAWINGS
- EXISTING SPEAKER TO BE REMOVED
- EXISTING GYPSUM BOARD CEILING
- EXISTING 2x4 LIGHT FIXTURE
- EXISTING 2x4 HEPA FILTER
- EXISTING SPRINKLER HEAD
- EXISTING ELECTRICAL CONNECTOR
- EXISTING RETURN AIR GRILLE
- EXISTING COMPRESSED AIR FIXTURE
- EXISTING SPEAKER

0	2024-11-28	ISSUED FOR CONSTRUCTION	WSA
---	------------	-------------------------	-----

No.	Date	Revision	By
-----	------	----------	----

Contractor must check and verify all dimensions and be responsible for same, reporting any discrepancies to the Architect or Engineer before commencing work.
Prints shall not be used for construction until signed 'Approved For Construction' by the Architect or Engineer.
Prints are not to be scaled.

Professional Seal(s)



Consultant:



Client:



Project Title:
4100 WESTON ROAD, TORONTO
PACKAGING UPGRADES LINE Q

Drawing Title:
ENLARGED SECOND FLOOR
CEILING DEMOLITION PLAN

CADD System and Version:	Plot Scale:	Sheet Size:
--------------------------	-------------	-------------

Designed By:	Date:	Drawn By:	Date:
--------------	-------	-----------	-------

G.S.S.	JUL/2024	H.S./T.B./N.K.	JUL/2024
--------	----------	----------------	----------

Checked By:	Date:	Approved By:	Date:
-------------	-------	--------------	-------


G.S.S.	JUL/2024	G.S.S.	JUL/2024
--------	----------	--------	----------

Drawing Scale:	Consultant Project No.	Consultant Draw No.
----------------	------------------------	---------------------

AS NOTED	2240707	A205
----------	---------	------



Apotex Project No.:	Site No.:	Discipline:	System:	Seq. No.:	Rev.:
---------------------	-----------	-------------	---------	-----------	-------

4101-512	4101	AP	PD	03	0
----------	------	----	----	----	---

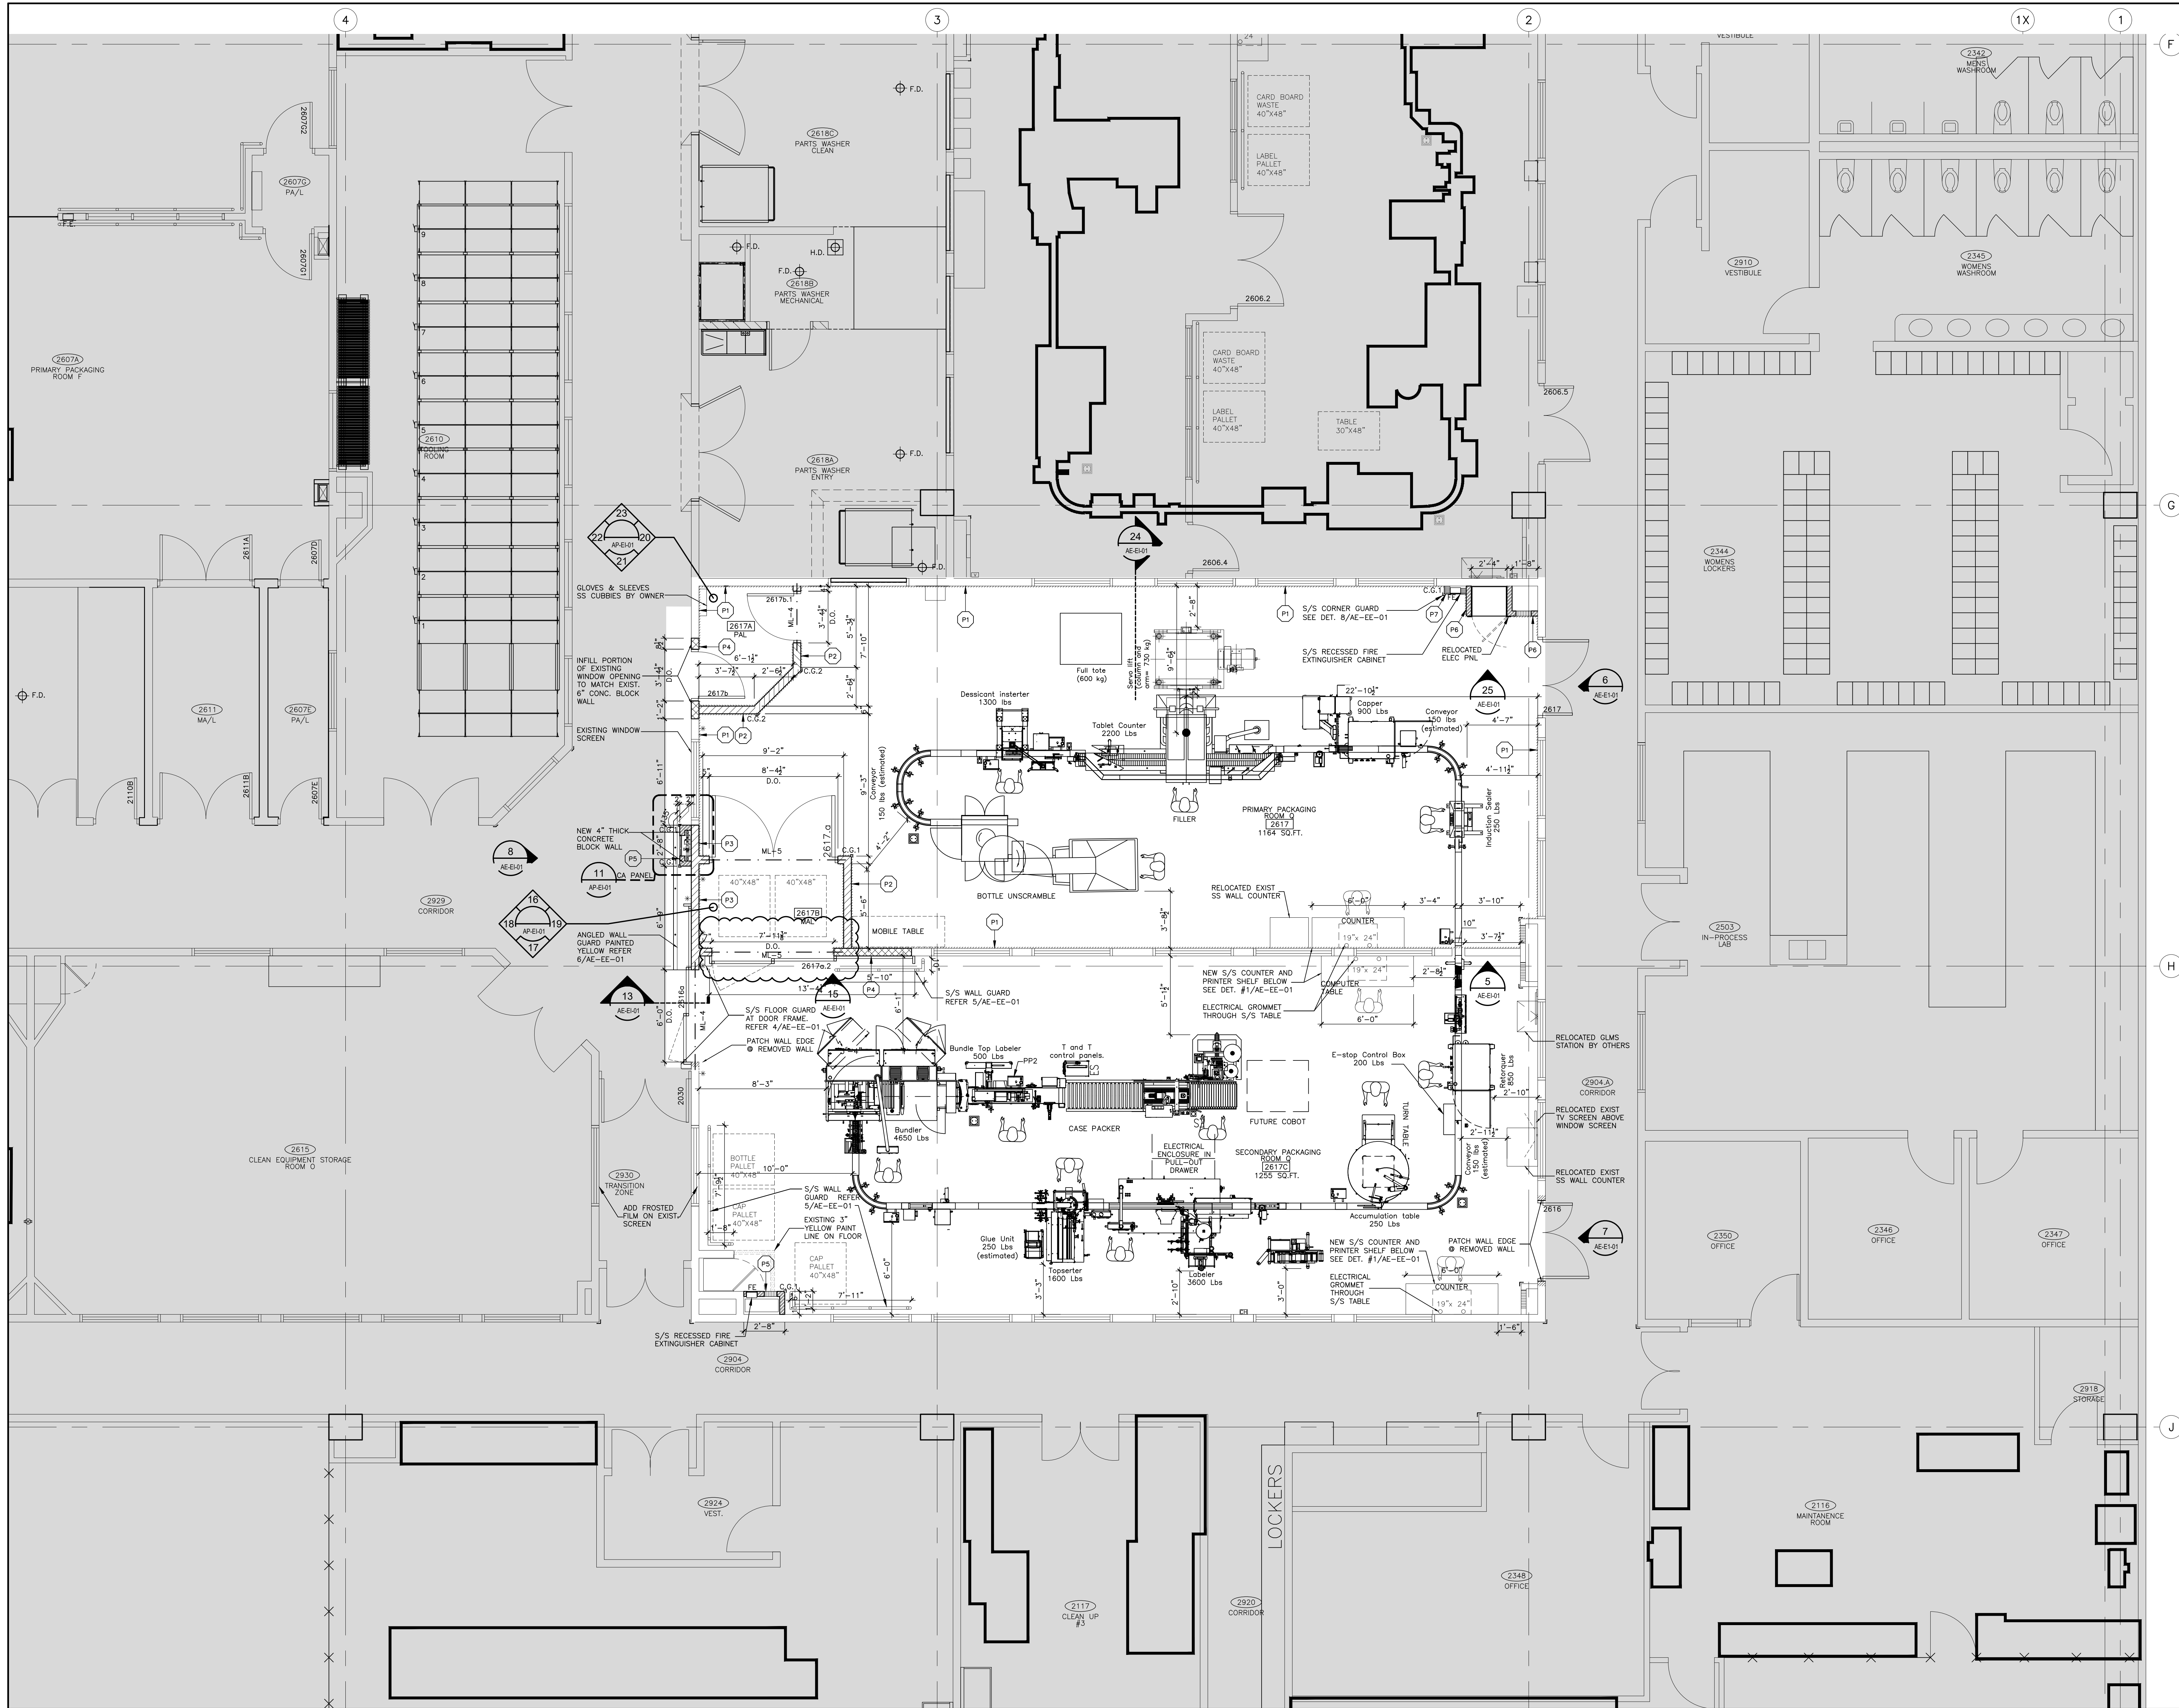

CONFIDENTIALITY NOTE:
This drawing shall not be copied, reproduced or distributed in any manner without the expressed written approval of APOTEX INC. or their designated agents.

No.	Date	Issued	By
A	2024-08-08	ISSUED FOR REVIEW	WBA
B	2024-08-16	ISSUED FOR REVIEW	WBA
C	2024-08-22	ISSUED FOR REVIEW	WBA
D	2024-09-05	ISSUED FOR 30% REVIEW	WBA
E	2024-09-25	ISSUED FOR 60% REVIEW	WBA
F	2024-10-03	ISSUED FOR PERMIT	WBA
G	2024-10-22	ISSUED FOR 90% REVIEW	WBA
H	2024-10-28	ISSUED FOR TENDER	WBA

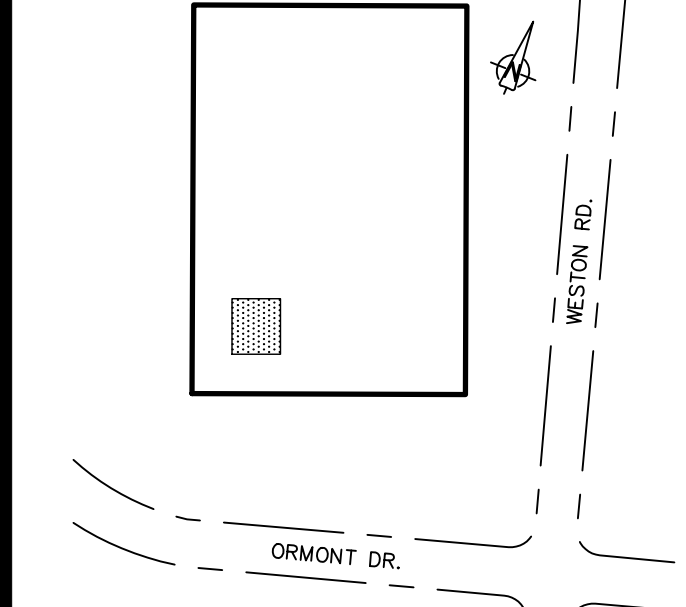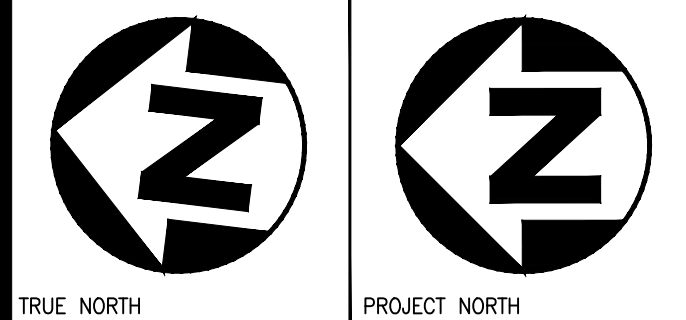

KEY PLAN N.T.S.

FLOOR PLAN LEGEND:

- EXISTING AREA TO REMAIN
- INTERIOR ALTERATION / NEW ADDITION
- NEW DOOR AND FRAME
- EXISTING DOOR AND FRAME TO REMAIN

WALL LEGEND:

- 1/2" TAKIRON- IVY ONE PVC CLADDING ON EXISTING 6" THICK CONCRETE WALL
- 1/2" TAKIRON- IVY ONE PVC CLADDING ON BOTH SIDES OF NEW 6" THICK CONCRETE WALL ONE COURSE ABOVE FINISHED CEILING
- 1/2" TAKIRON- IVY ONE PVC CLADDING ON ONE SIDE OF NEW 6" THICK CONCRETE WALL ONE COURSE ABOVE FINISHED CEILING AND PAINT ON THE OTHER
- INFILL EXISTING WINDOW OPENING WITH 6" CONC. BLOCK WALL TO MATCH EXIST
- NEW 4" CONC. BLOCK WALL ONE COURSE ABOVE FINISHED CEILING
- 1/2" TAKIRON- IVY ONE PVC CLADDING ON ONE SIDES OF NEW 4" THICK CONCRETE BLOCK WALL ONE COURSE ABOVE FINISHED CEILING
- 1/2" TAKIRON- IVY ONE PVC CLADDING ON ONE SIDE ONLY OF 1/2" GYPSUM BOARD ON 3/4" METAL STUDS @ 16" O.C. UP TO ONE COURSE ABOVE FINISHED CEILING
- PUSH BUTTON

1	2024-12-04	ISSUED FOR SITE INSTRUCTIONS- 01	WBA
2	2024-11-28	ISSUED FOR CONSTRUCTION	WBA

Contractor must check and verify all dimensions and be responsible for same, reporting any discrepancies to the Architect or Engineer before commencing work.
Prints shall not be used for construction until signed 'Approved For Construction' by the Architect or Engineer.
Prints are not to be scaled.



Consultant:
wba
architects and engineers inc.


Client:
APOTEX INC.
CANADA'S PHARMACEUTICAL COMPANY

Project Title:
**4100 WESTON ROAD, TORONTO
PACKAGING UPGRADES LINE Q**


Drawing Title:
**ENLARGED SECOND FLOOR
NEW PLAN**

CAAD System and Version:	Plot Scale:	Sheet Size:
Designed By: G.S.S. Date: JUL/2024	1:1	30" x 42"
Drawn By: H.S./T.B./N.K. Date: JUL/2024		
Checked By: G.S.S. Date: JUL/2024		
Approved By: G.S.S. Date: JUL/2024		


Drawing Scale:	AS NOTED	Consultant Project No.: 2240707	Consultant Dwg No.: A302
Apotex Project No.: 4101-512	Site No.: [blank]	System: [blank]	Seq. No.: 02
Rev:	1		

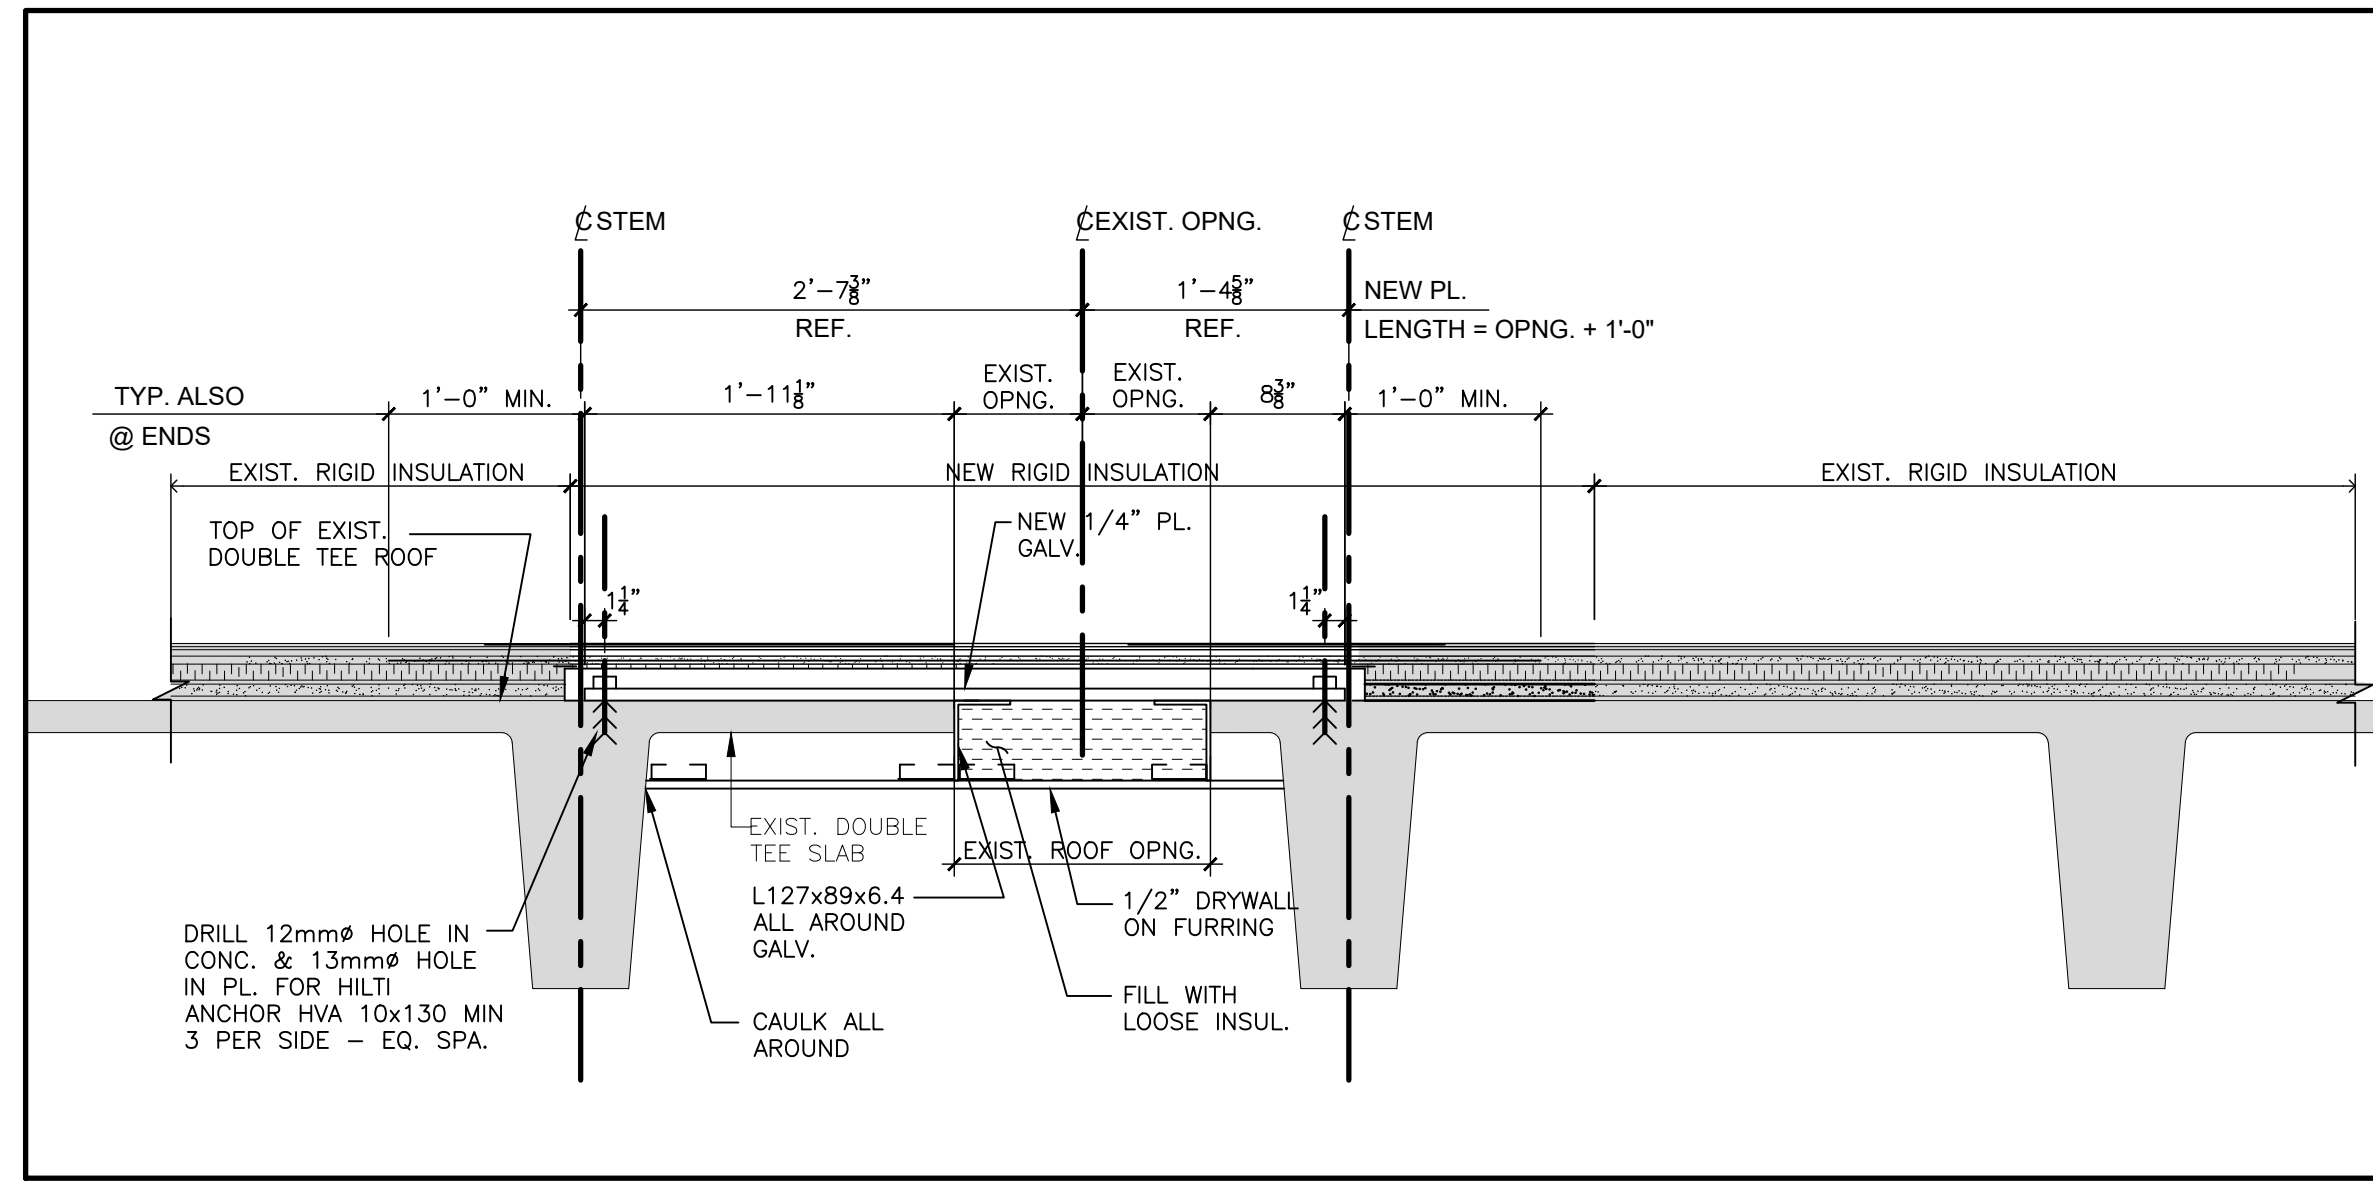


3 NEW DETAIL TO CLOSE EXISTING OPENING
1"=1'-0"

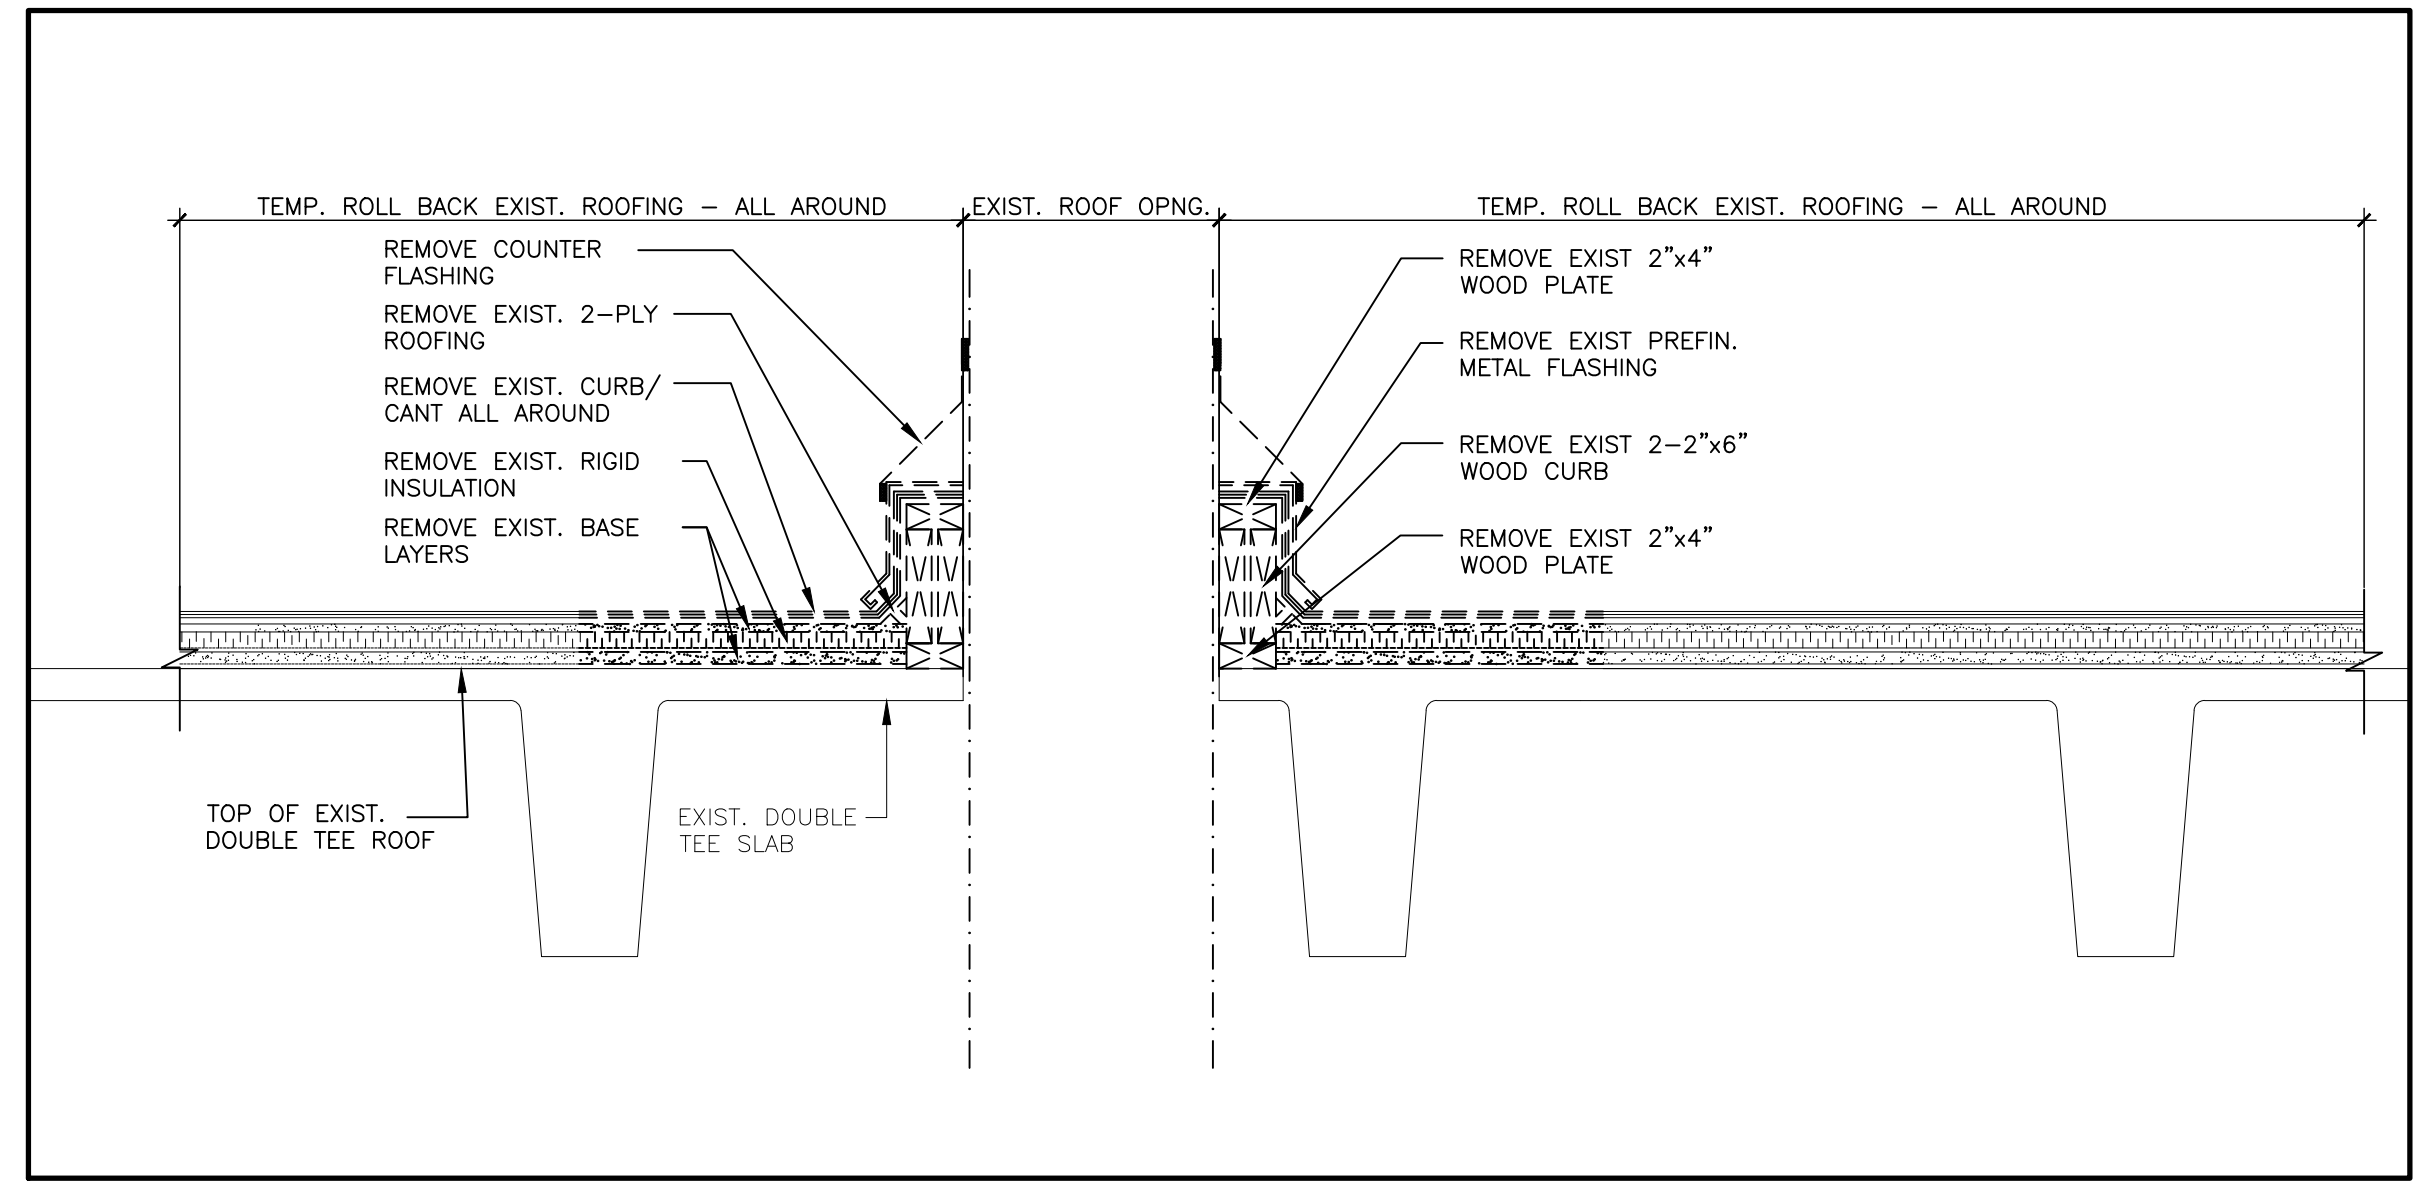

2 DEMO DETAIL TO CLOSE EXISTING OPENING
1"=1'-0"

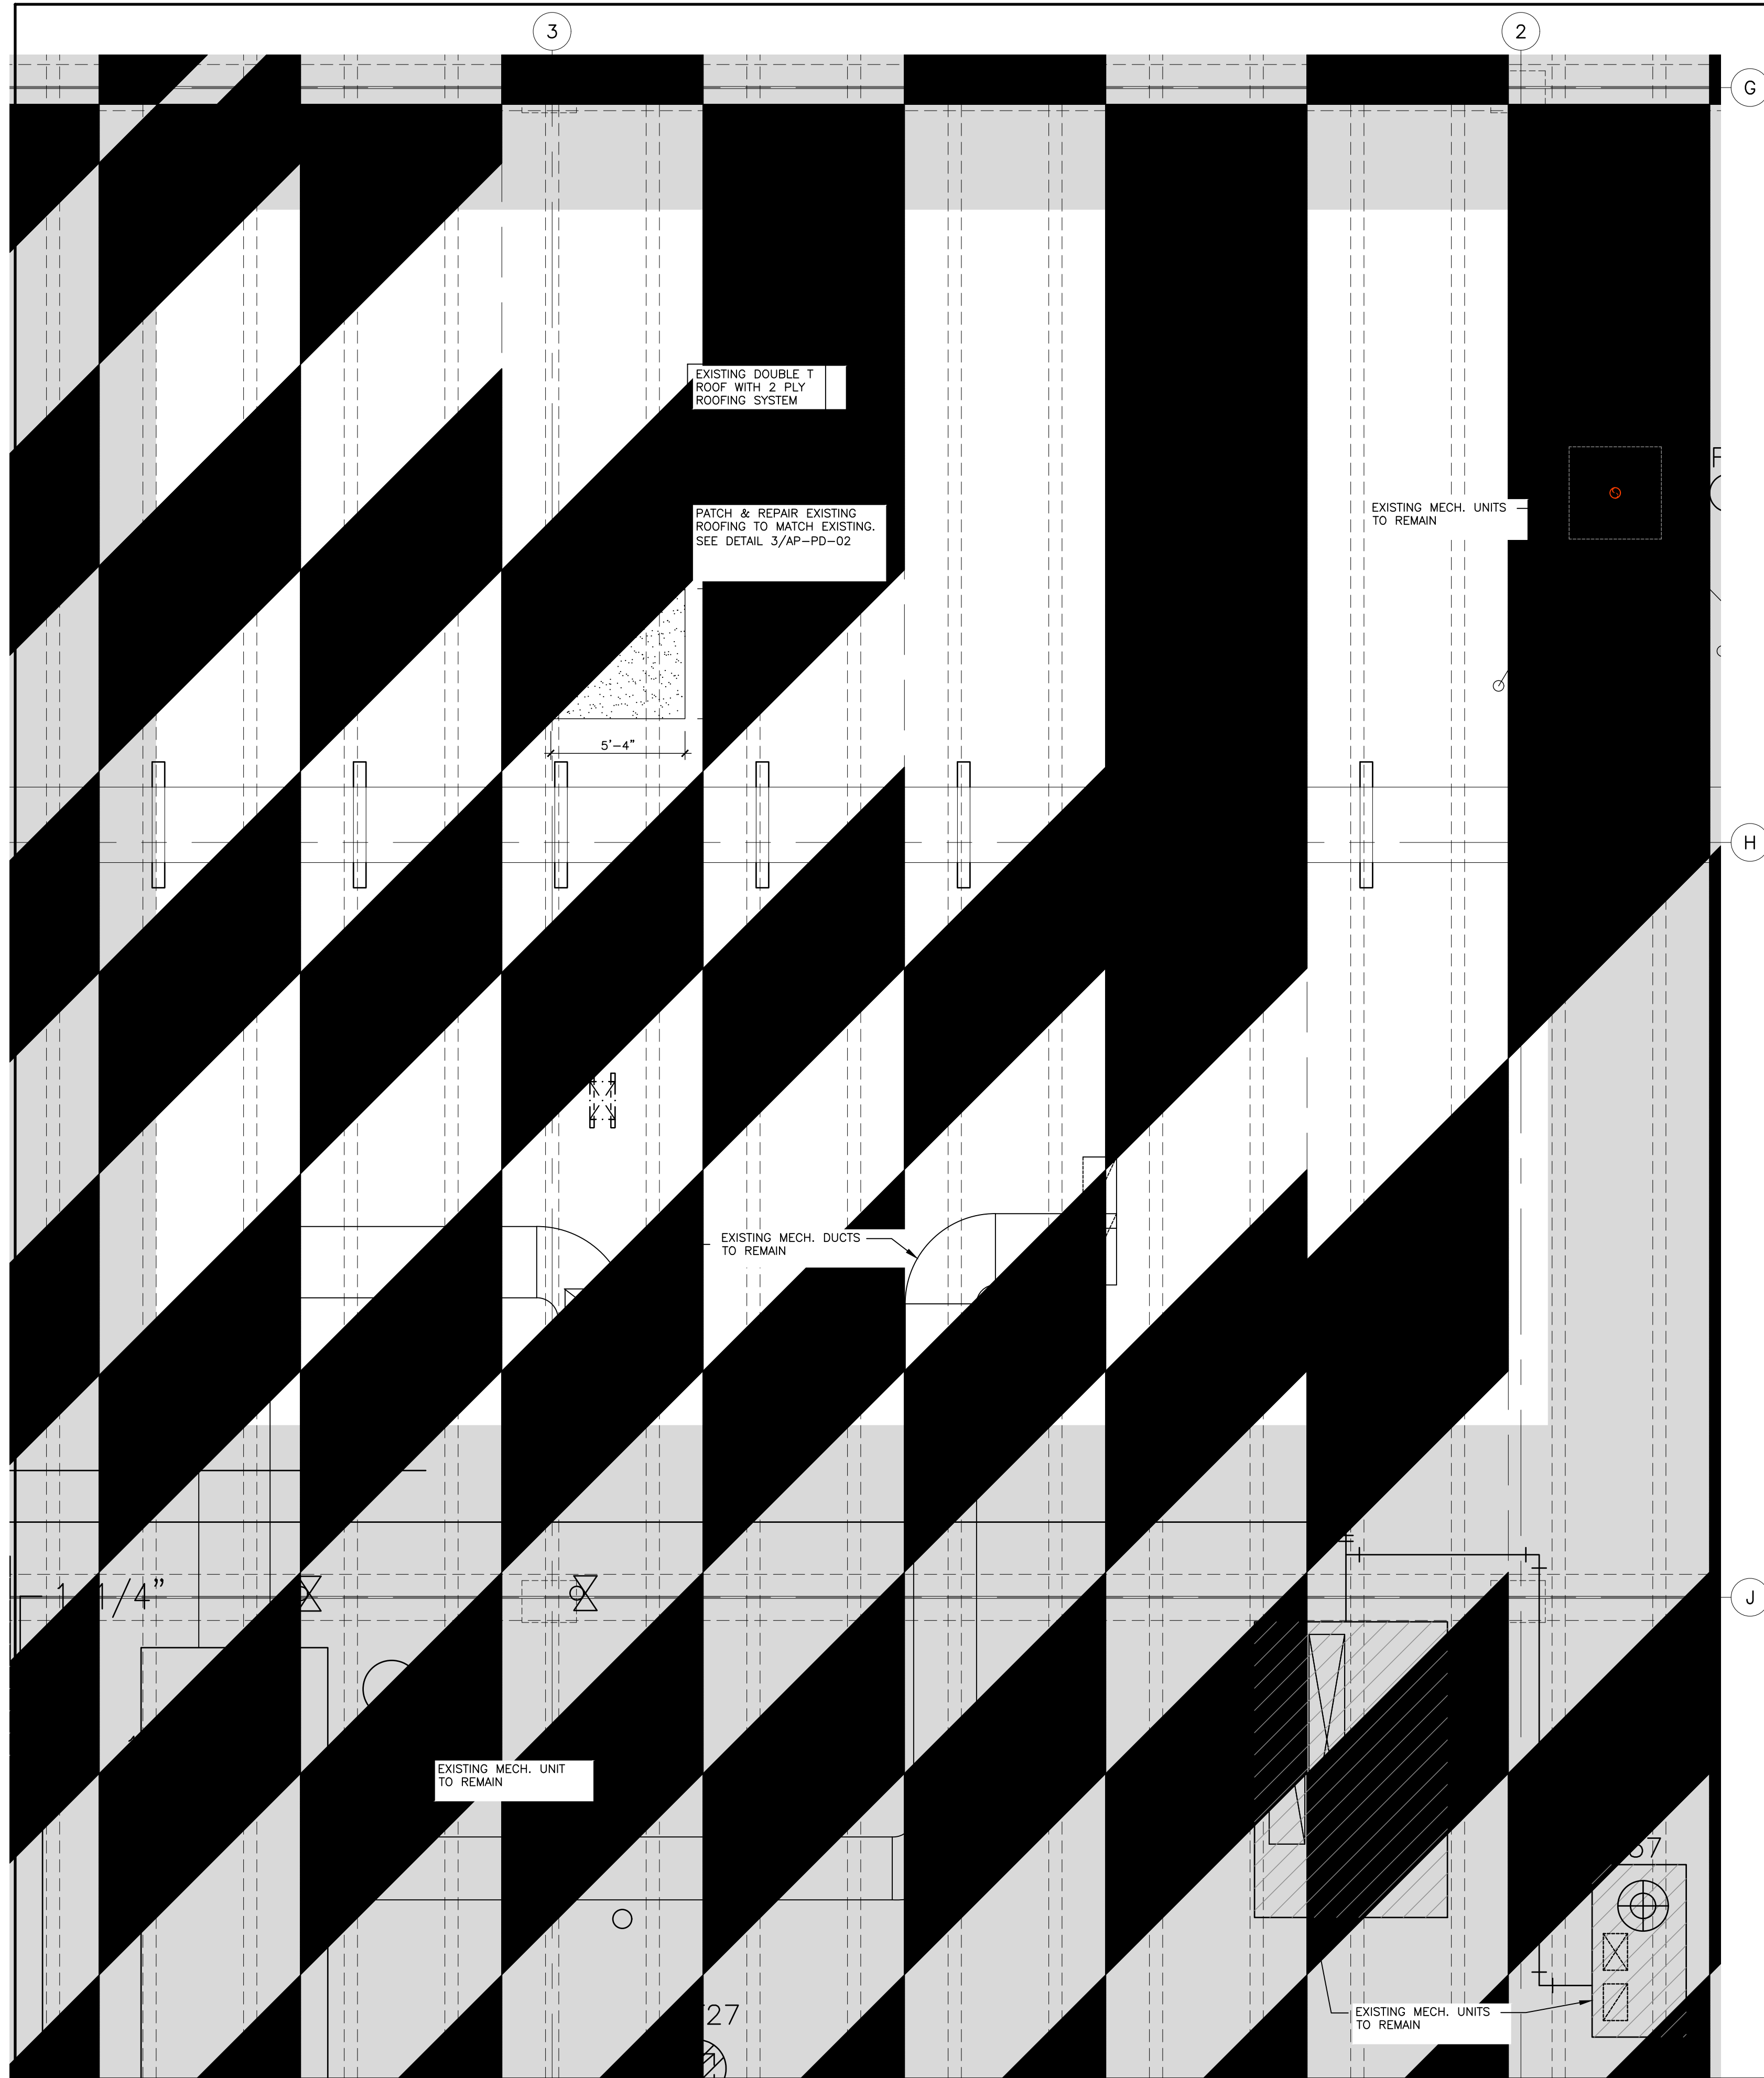

2 NEW ROOF PLAN
1/4"=1'-0"

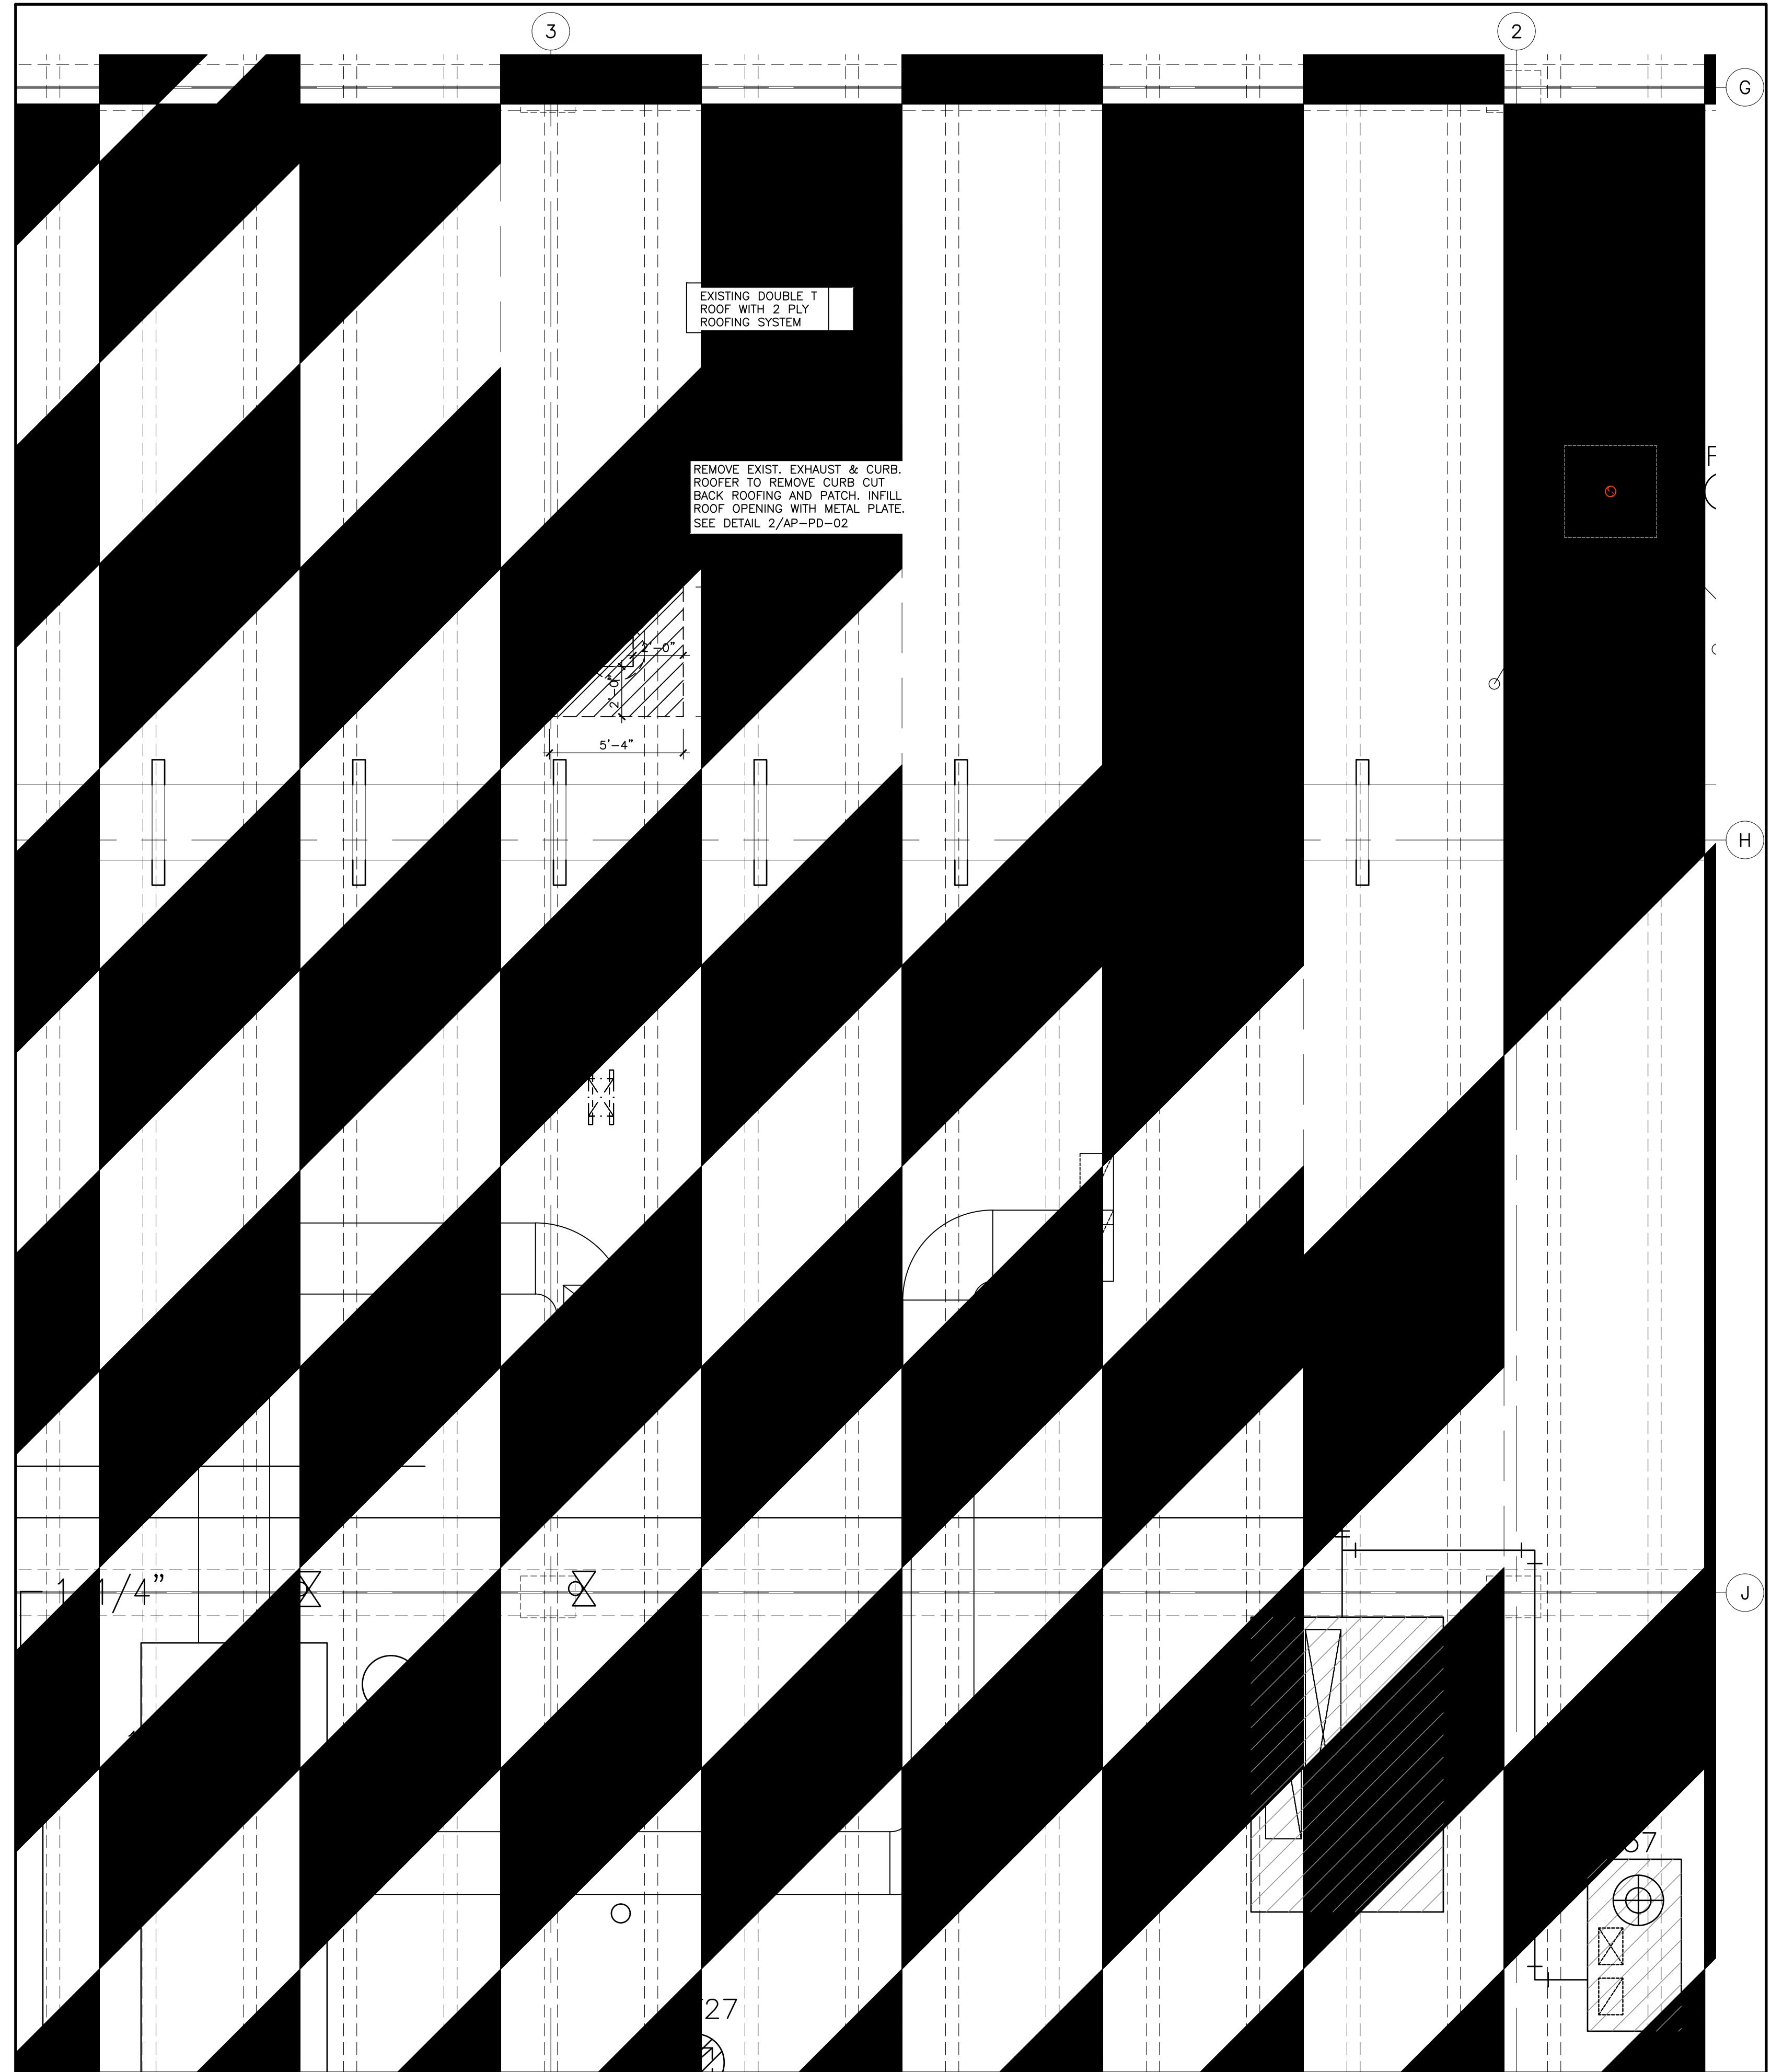

1 DEMO ROOF PLAN
1/4"=1'-0"

CONFIDENTIALITY NOTE:
This drawing shall not be copied, reproduced or distributed in any manner without the expressed written approval of APOTEX INC. or their designated agents.

No.	Date	Issued	By:
A	2024-08-08	ISSUED FOR REVIEW	WBA
B	2024-08-22	ISSUED FOR REVIEW	WBA
C	2024-09-05	ISSUED FOR 30% REVIEW	WBA
D	2024-09-25	ISSUED FOR 60% REVIEW	WBA
E	2024-10-03	ISSUED FOR PERMIT	WBA
F	2024-10-22	ISSUED FOR 80% REVIEW	WBA
G	2024-10-28	ISSUED FOR TENDER	WBA

TRUE NORTH PROJECT NORTH

KEY PLAN N.T.S.

No.	Date	Revision	By:
0	2024-11-28	ISSUED FOR CONSTRUCTION	WBA

Contractor must check and verify all dimensions and be responsible for same, reporting any discrepancies to the Architect or Engineer before commencing work.
Prints shall not be used for construction until signed 'Approved For Construction' by the Architect or Engineer.
Prints are not to be scaled.

Professional Seal(s)

Consultant:

Client:

Project:

Drawing Title:

CADD System and Version:

Plot Scale:

Sheet Size:

Designed By:

Date:

Drawn By:

Date:

Checked By:

Date:

Approved By:

Date:

Drawing Scale:

Consultant Project No.:

Consultant Dwg No.:

AS NOTED


2240707

A303

4101-512

4101 AP PE 03

0

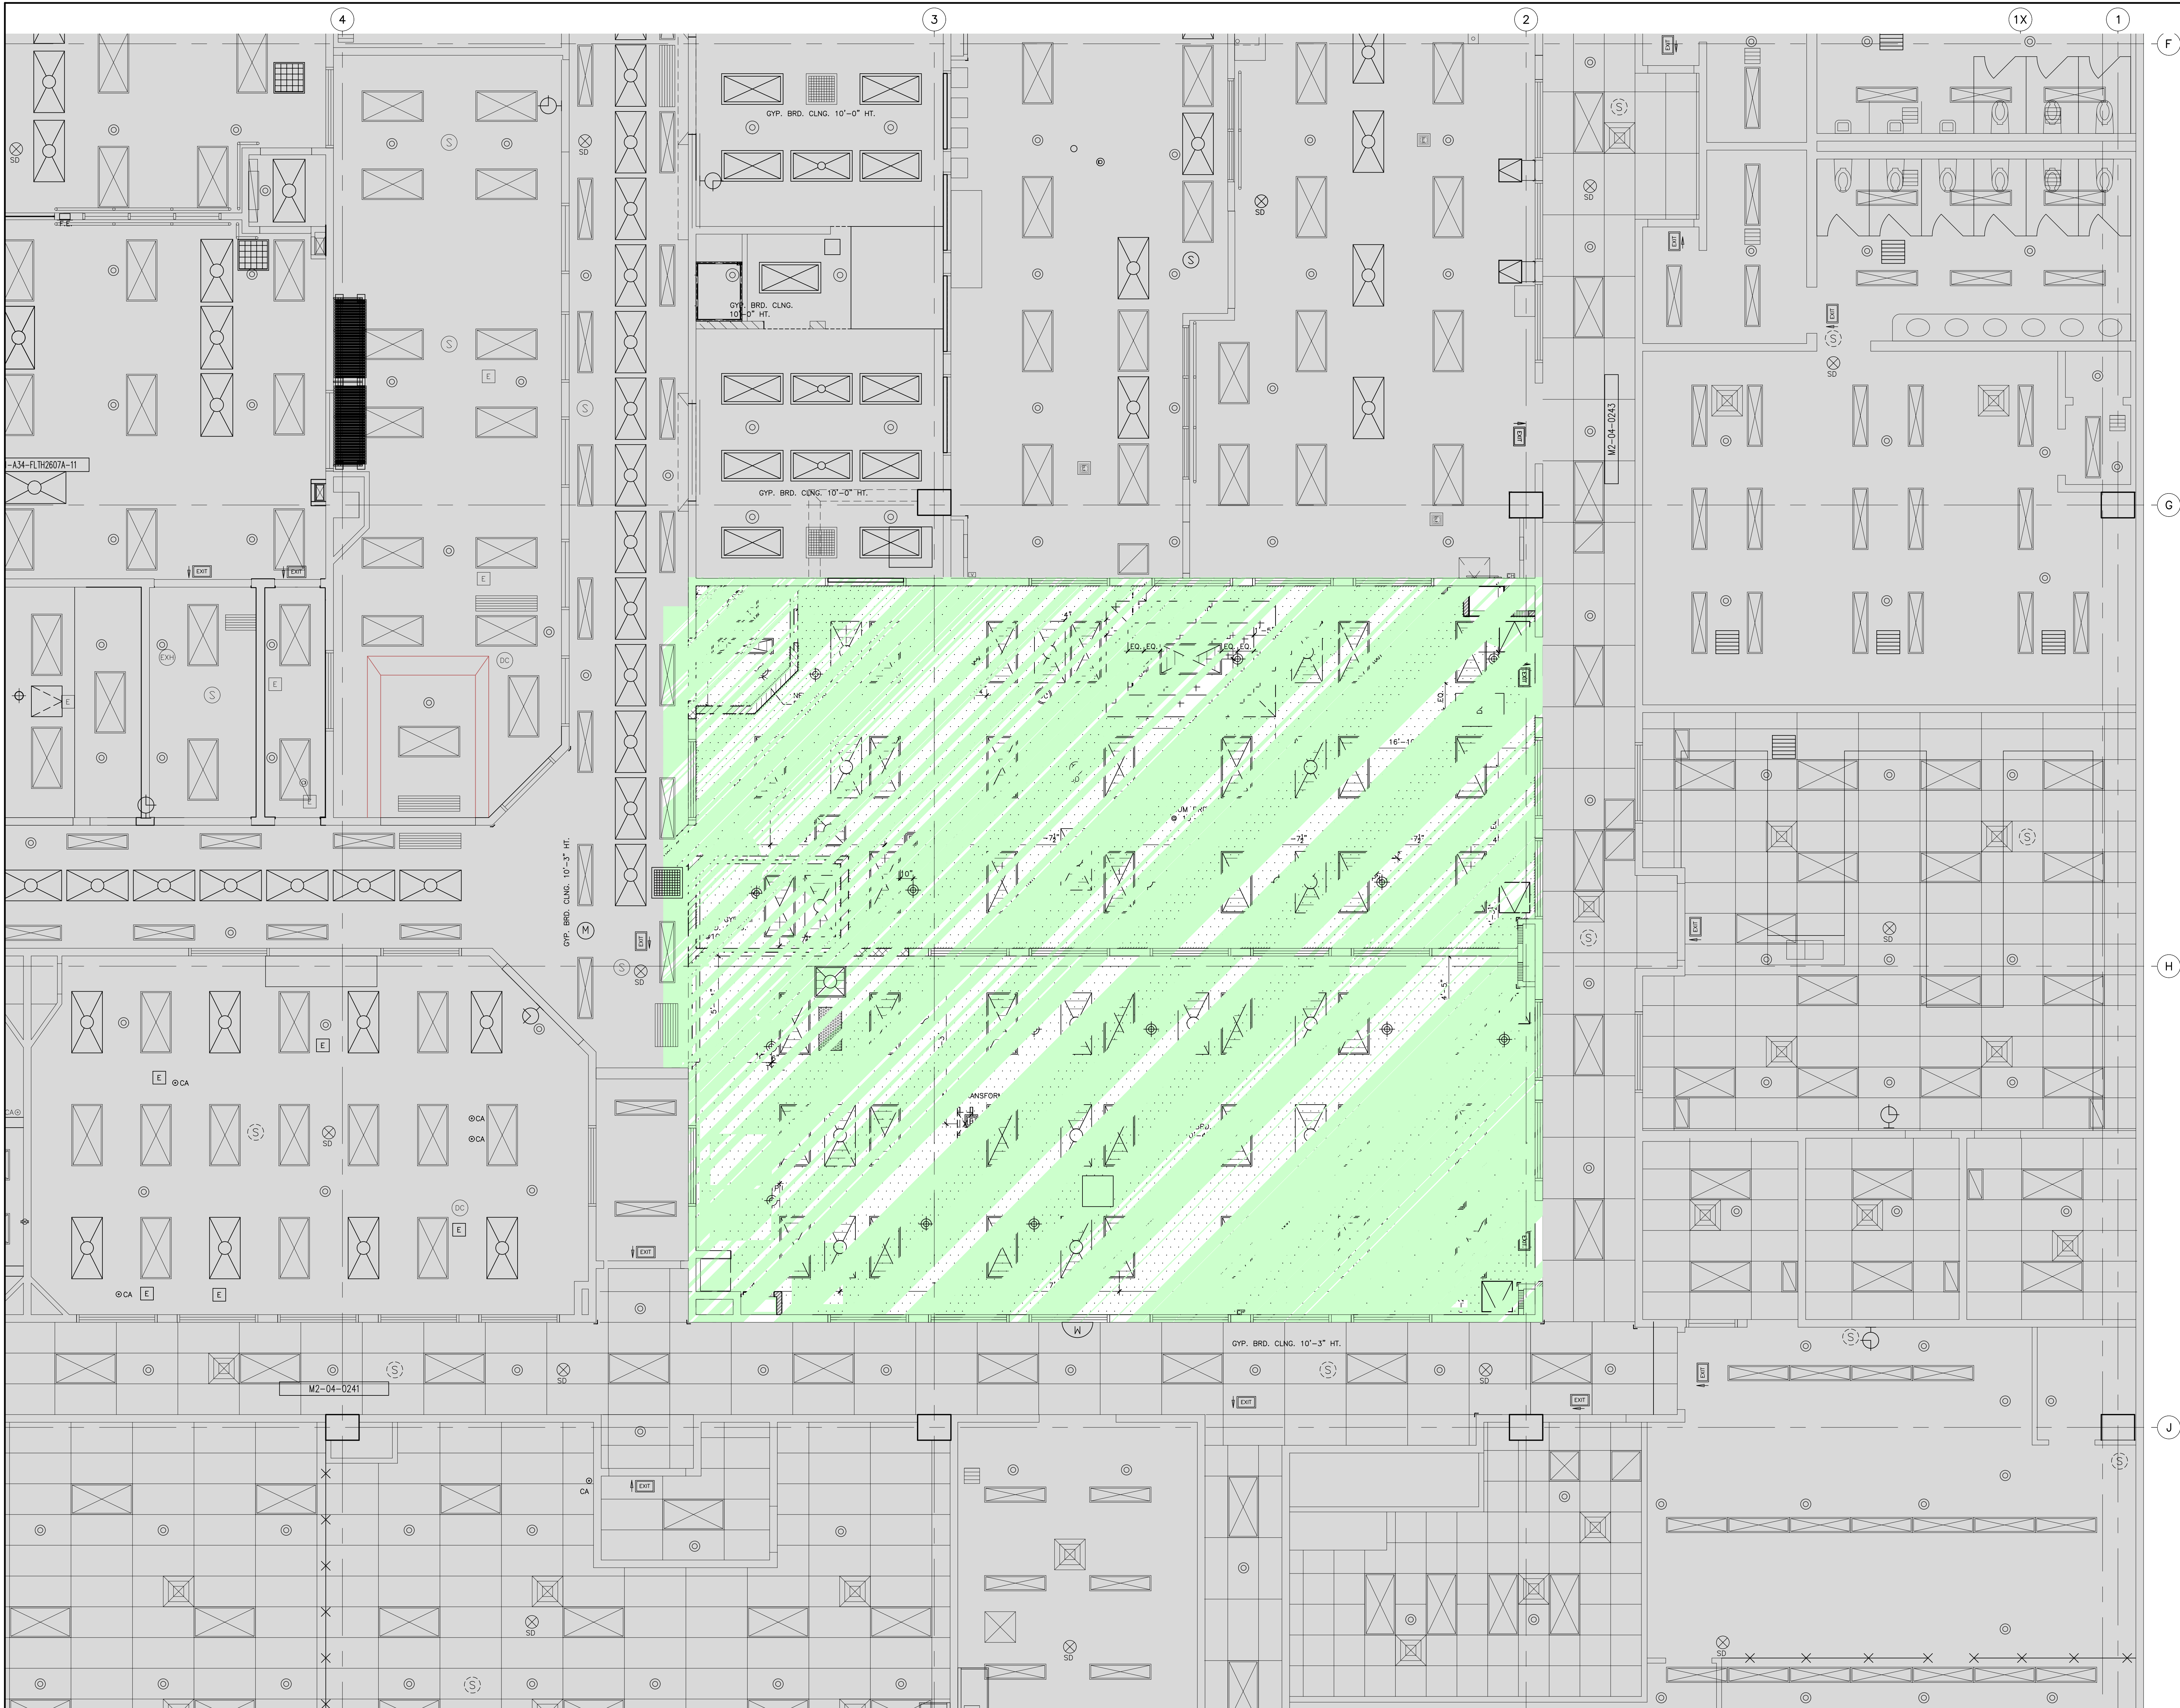

CONFIDENTIALITY NOTE:
This drawing shall not be copied, reproduced or distributed in any manner without the expressed written approval of APOTEX INC. or their designated agents.

No.	Date	Issued	By:
A	2024-08-22	ISSUED FOR REVIEW	WBA
B	2024-09-03	ISSUED FOR 30% REVIEW	WBA
C	2024-09-25	ISSUED FOR 60% REVIEW	WBA
D	2024-10-03	ISSUED FOR PERMIT	WBA
E	2024-10-22	ISSUED FOR 90% REVIEW	WBA
F	2024-10-28	ISSUED FOR TENDER	WBA

KEY PLAN N.T.S.

FLOOR PLAN LEGEND:

- EXISTING AREA TO REMAIN
- INTERIOR ALTERATION / NEW ADDITION

CEILING LEGEND:

- EXISTING GYPSUM BOARD CEILING
- EXISTING 2x4 LIGHT FIXTURE
- EXISTING 2x4 HEPA FILTER
- EXISTING SPRINKLER HEAD
- EXISTING ELECTRICAL CONNECTOR
- EXISTING RETURN AIR GRILLE
- EXISTING COMPRESSED AIR FIXTURE
- EXISTING SPEAKER
- NEW GYPSUM BOARD CEILING
- RELOCATED EXISTING/NEW 2x4 AND 1x4 LIGHT FIXTURE
- RELOCATED EXISTING/NEW 2x4 HEPA FILTER
- NEW SPRINKLER HEAD
- NEW ELECTRICAL CONNECTOR
- RELOCATED RETURN AIR GRILLE
- RELOCATED COMPRESSED AIR FIXTURE
- RELOCATED SPEAKER

No.	Date	Revision	By:
0	2024-11-28	ISSUED FOR CONSTRUCTION	WBA

Contractor must check and verify all dimensions and be responsible for same, reporting any discrepancies to the Architect or Engineer before commencing work.
Prints shall not be used for construction until signed "Approved For Construction" by the Architect or Engineer.
Prints are not to be scaled.

Professional Seal(s)

Consultant:

5-530 Rosedale Dairy Road
Vaughan, Ontario L4L 0R2
Tel: 905.851.0818
Fax: 905.851.0827
www.wba.ca

Client:

4100 WESTON ROAD, TORONTO
PACKAGING UPGRADES LINE Q

Project Title:

ENLARGED SECOND FLOOR
NEW CEILING PLAN

CADD System and Version:	Plot Scale:	Sheet Size:
Autodesk AutoCAD 2024	1:1	30" x 42"


Designed By:	Date:	Drawn By:	Date:
G.S.S.	JUL/2024	H.S./T.B./N.K.	JUL/2024

Checked By:	Date:	Approved By:	Date:
G.S.S.	JUL/2024	G.S.S.	JUL/2024

Drawing Scale:	Consultant Project No.	Consultant Draw No.
AS NOTED	2240707	A305

Apotex Project No.:	Site No.:	Discipline:	System:	Seq. No.:	Rev.:
4101-512	4101	AP	PC	02	0

1 SECOND FLOOR NEW REFLECTED CEILING PLAN
1/4"=1'-0"

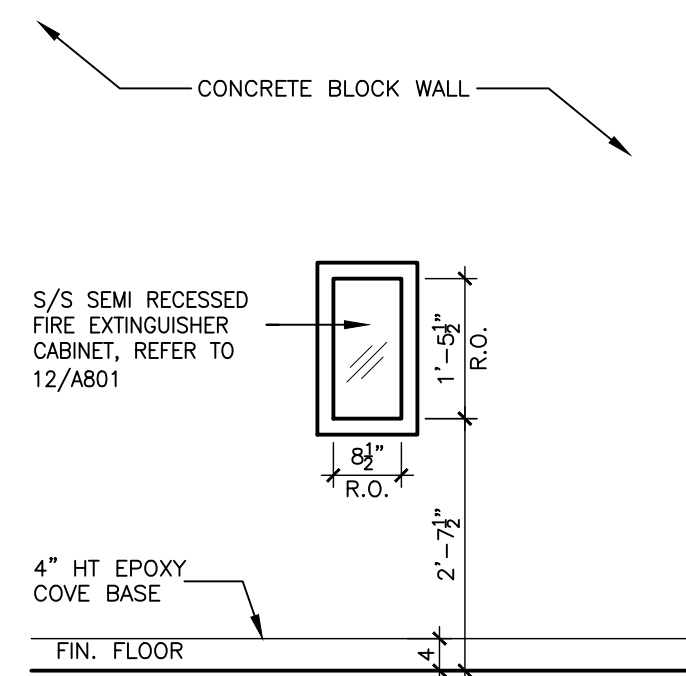


STAINLESS STEEL AND SEMI-RECESSED
FIRE EXTINGUISHER CABINET

NOTE: INSTALLATION SHALL BE SUCH THAT
TOP OF EXTINGUISHER IS NOT MORE THAN 5
FT. AFF FOR EXTINGUISHER WEIGHING LESS
THAN 40 LBS.


ALL EXTINGUISHERS TO BE MARKED BY A
SIGN INSTALLED 8 FT. FROM FLOOR &
VISIBLE WITHIN A MINIMUM 180° FIELD VIEW
(PYRAMID STYLE SIGN)

ELEVATION VIEW

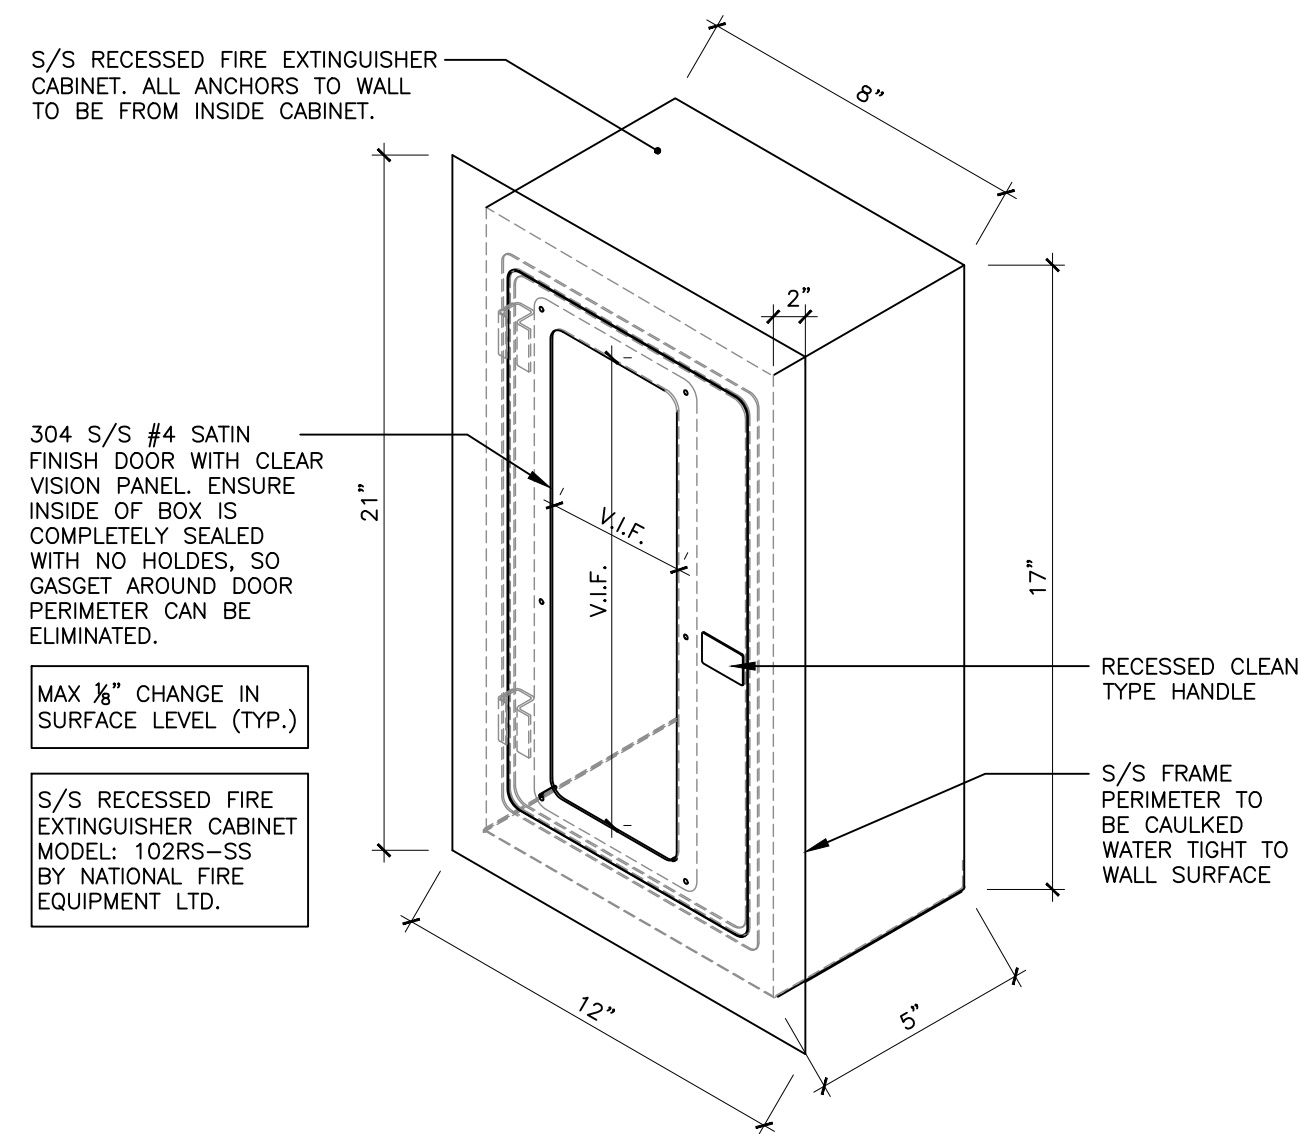


PERSPECTIVE VIEW


7 SS FIRE EXTINGUISHER DETAIL
N.T.S.

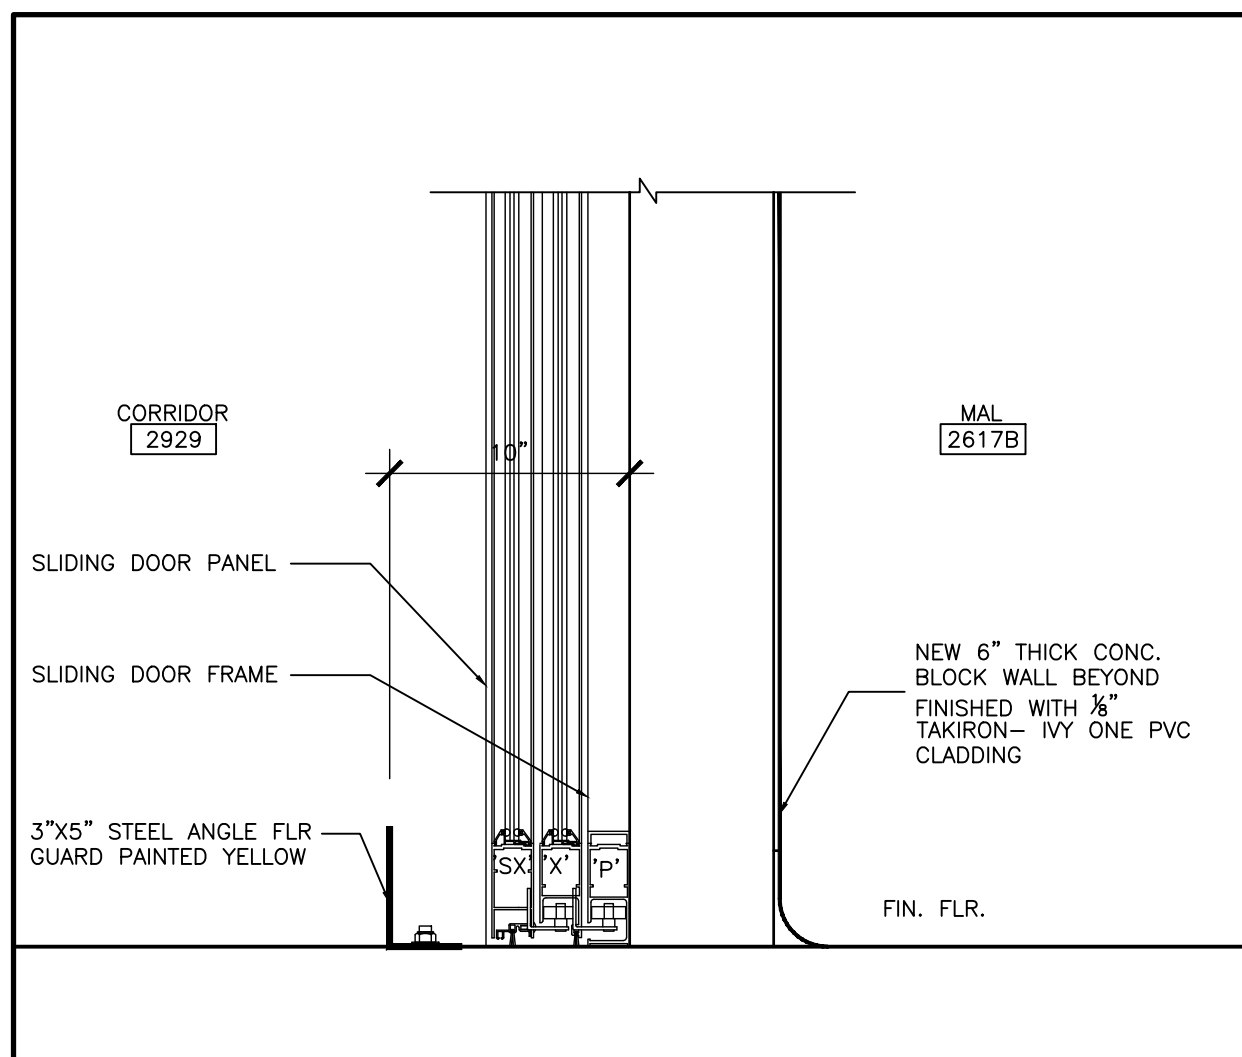


6 ANGLED FLOOR GUARD DETAIL
1 1/2\"/>

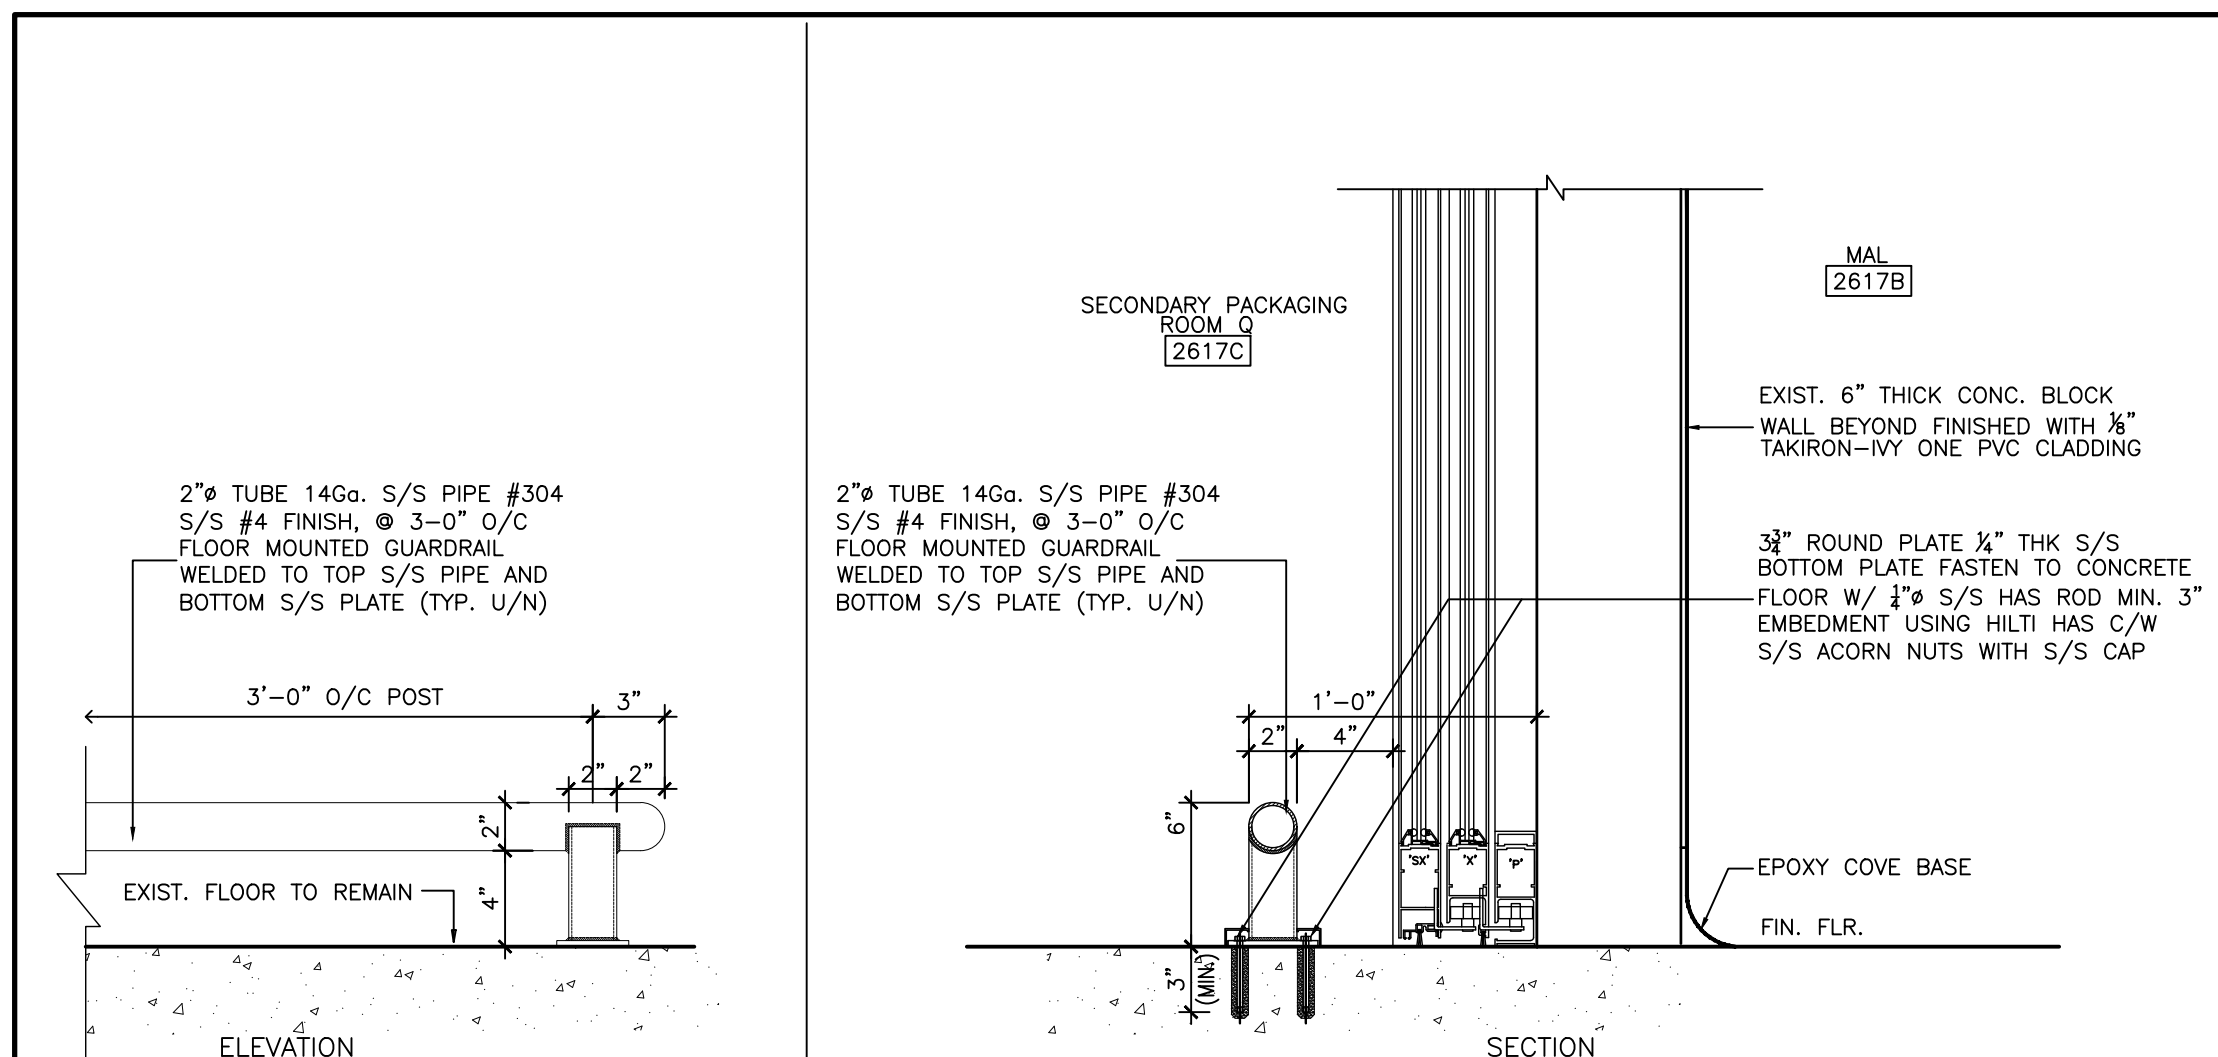

5 S/S WALL GUARD DETAIL
1 1/2\"/>

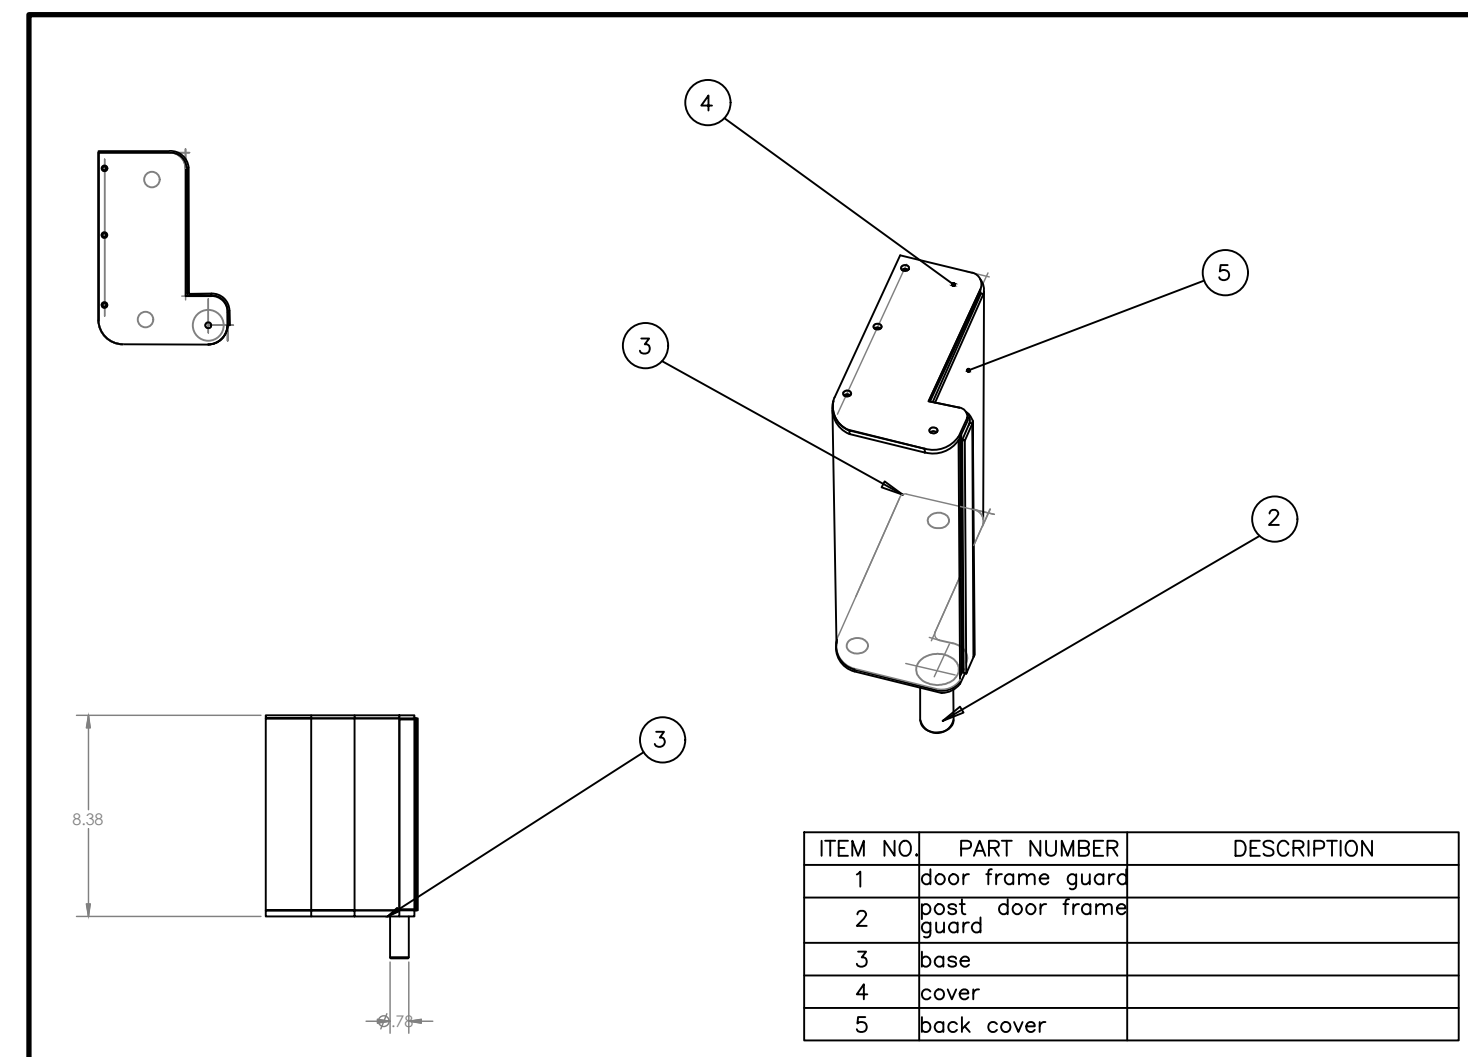


4 FLOOR GUARD AT DOOR FRAME
V.I.F.

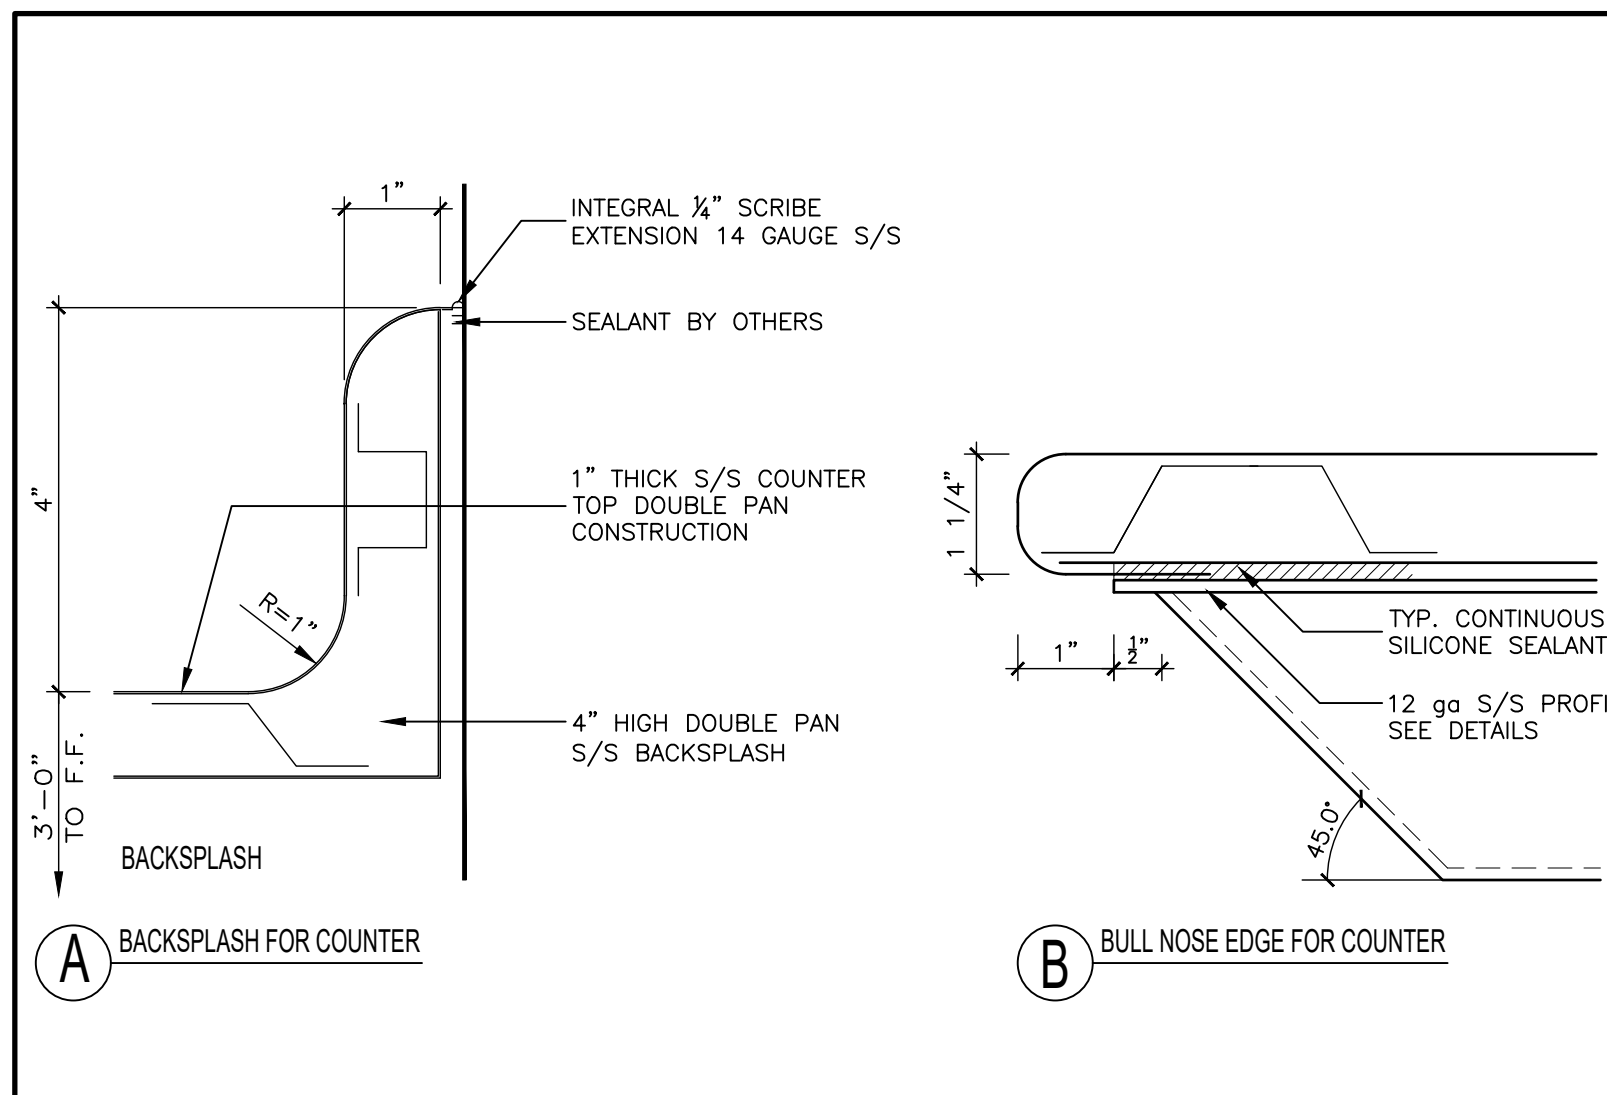

A BACKSLASH FOR COUNTER


B BULL NOSE EDGE FOR COUNTER

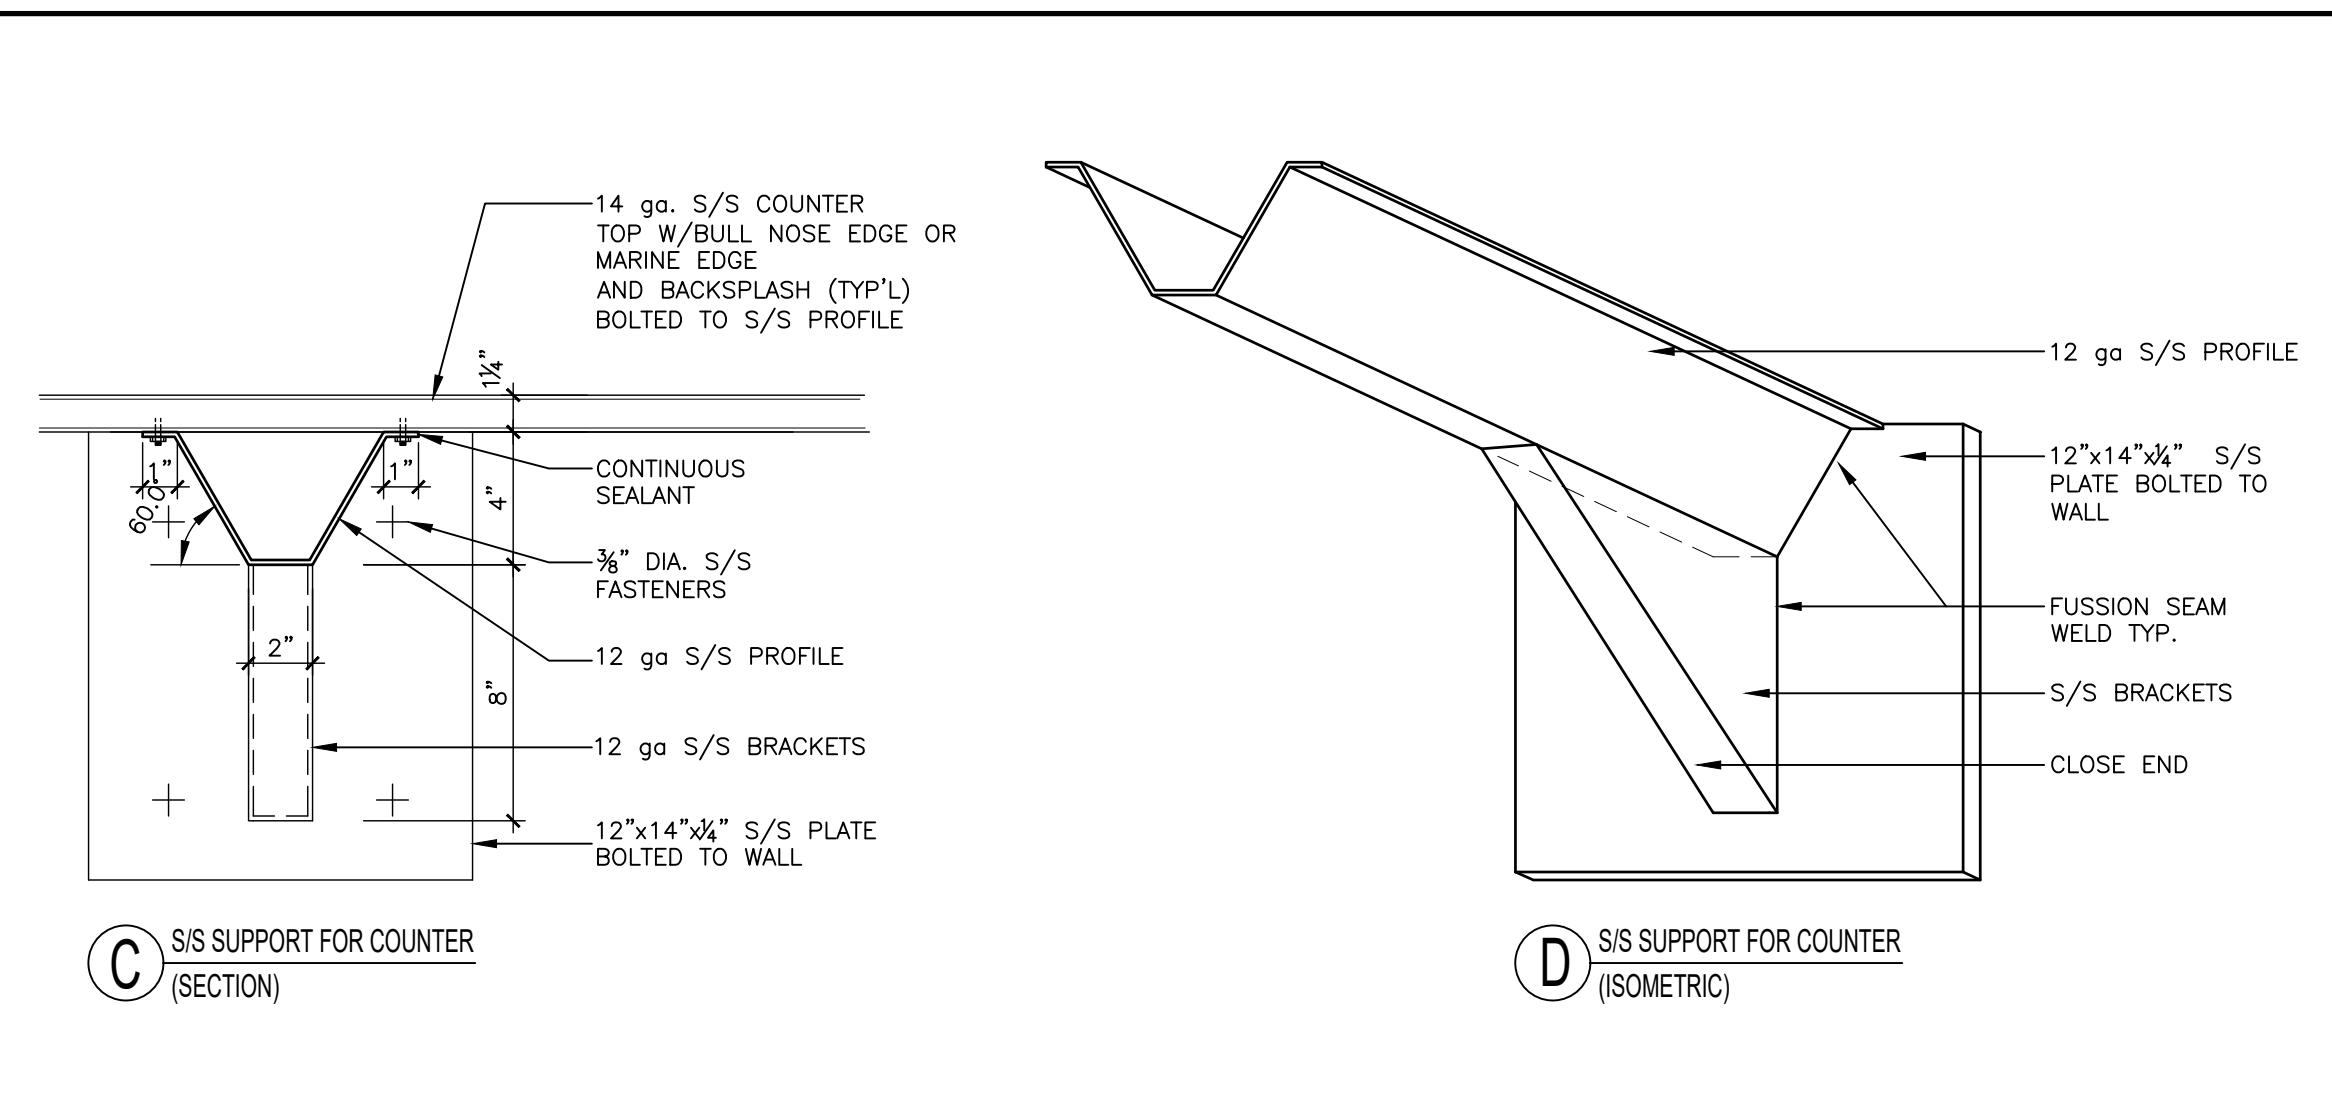


C S/S SUPPORT FOR COUNTER
(SECTION)

D S/S SUPPORT FOR COUNTER
(ISOMETRIC)

3 STAINLESS STEEL COUNTER DETAILS
N.T.S.

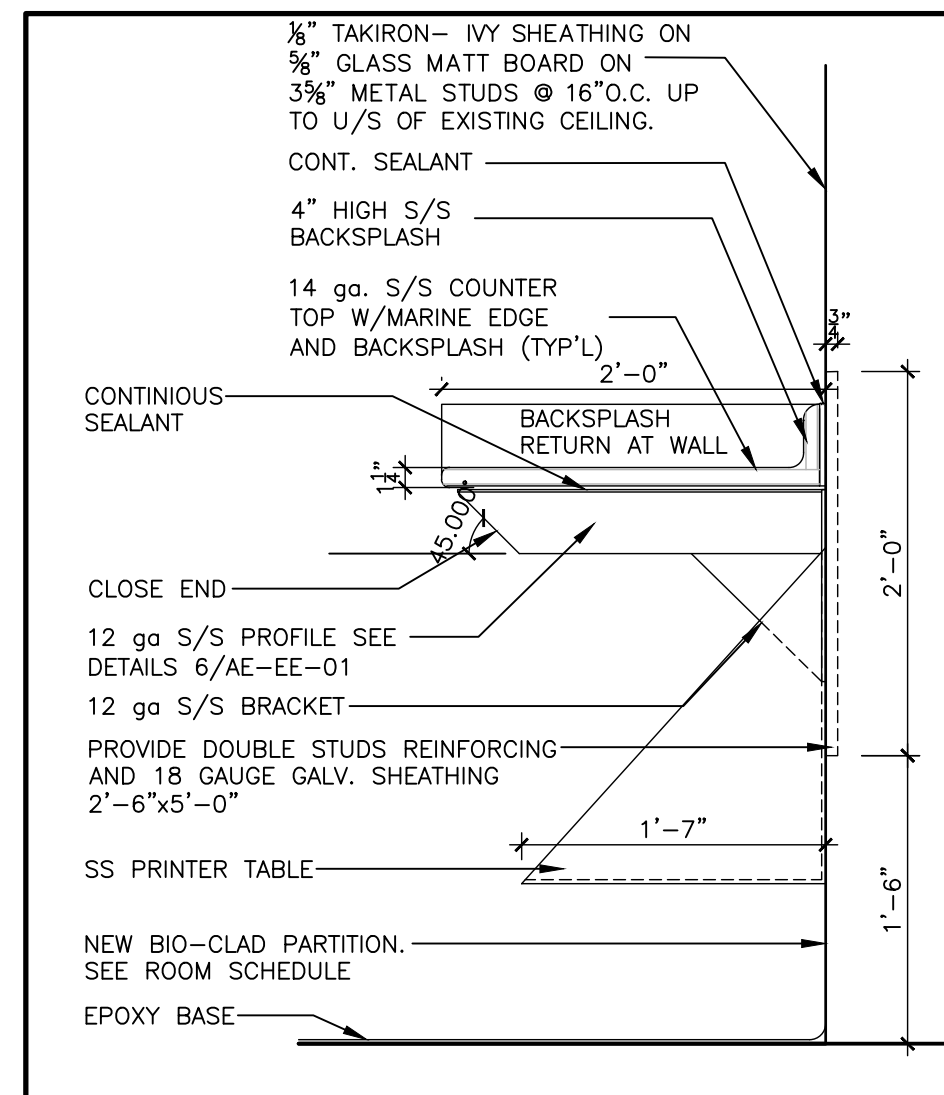

2 NEW SS TABLE @ BIO-CLAD WALL
1\"/>

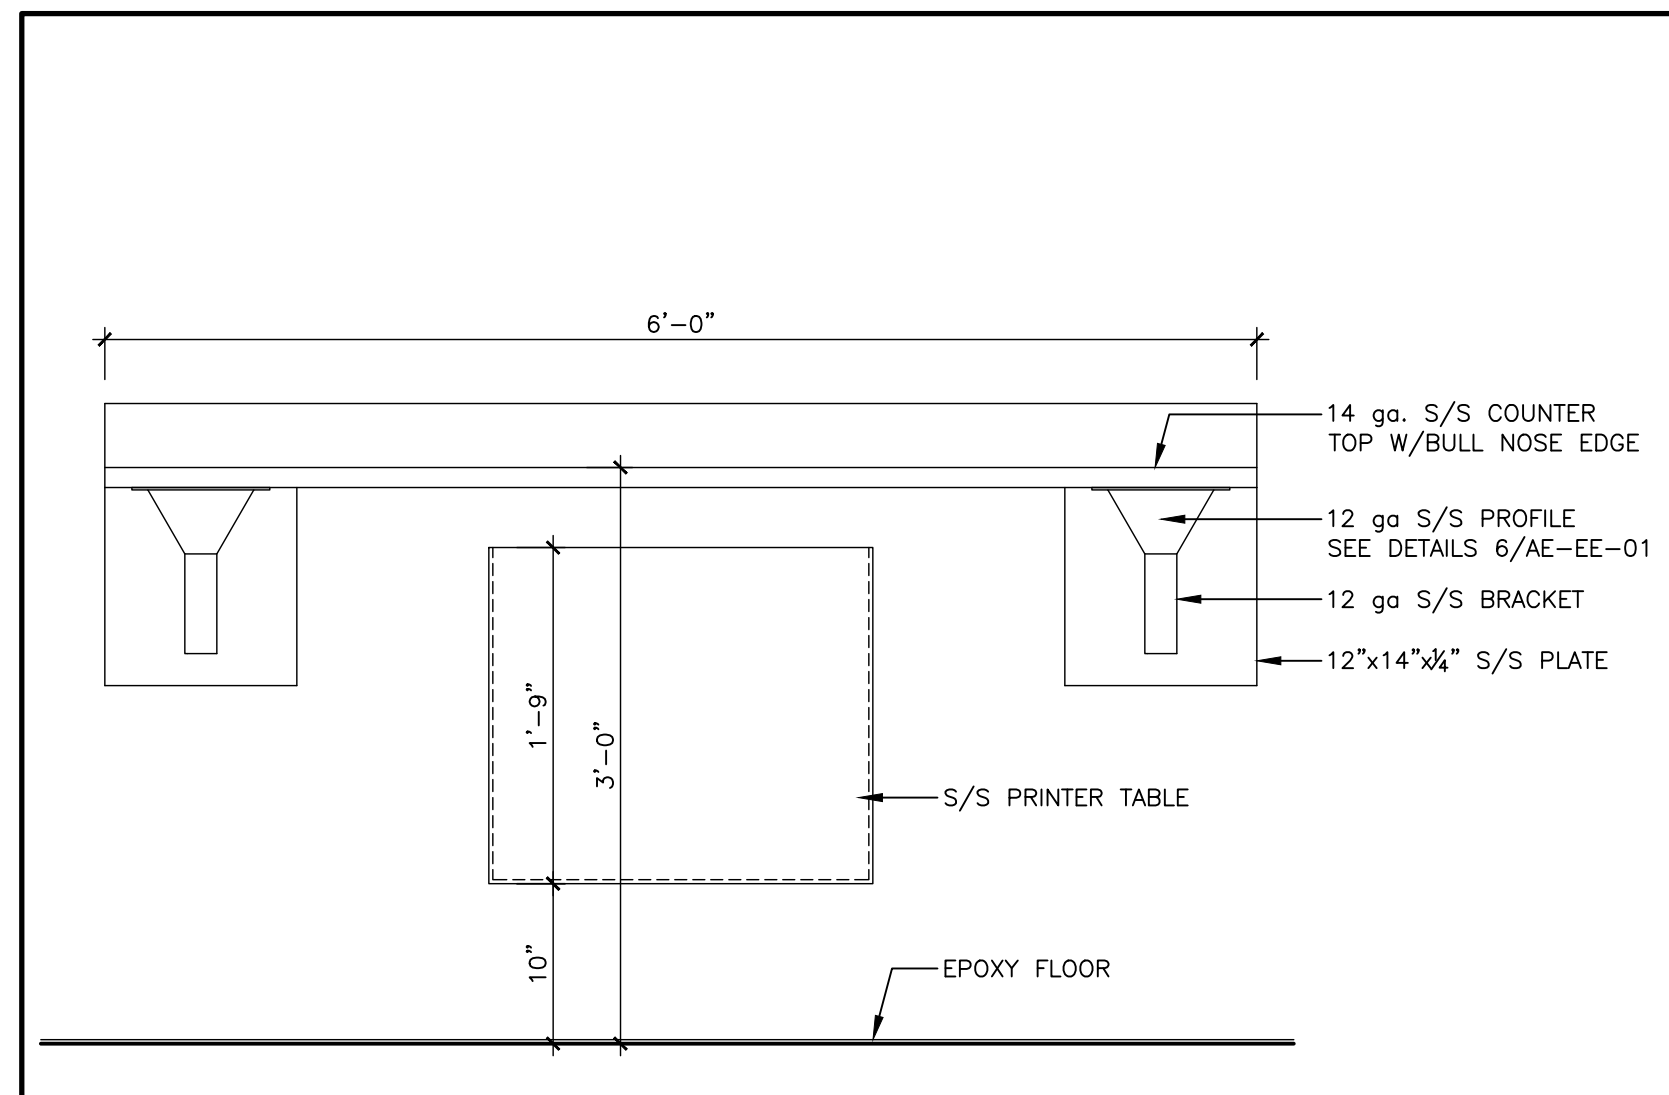

1 STAINLESS STEEL COUNTER
ELEVATION & SECTION
1\"/>

CONFIDENTIALITY NOTE:
This drawing shall not be copied, reproduced or distributed in
any manner without the expressed written approval of APOTEX
INC. or their designated agents.

No.	Date	Issued	By:
A	2024-09-05	ISSUED FOR 30% REVIEW	WBA
B	2024-09-25	ISSUED FOR 60% REVIEW	WBA
C	2024-10-01	ISSUED FOR PERMIT	WBA
D	2024-10-22	ISSUED FOR 90% REVIEW	WBA
E	2024-10-28	ISSUED FOR TENDER	WBA

No.	Date	Revision	By:
0	2024-11-28	ISSUED FOR CONSTRUCTION	WBA

Contractor must check and verify all dimensions and be responsible
for same, reporting any discrepancies to the Architect or
Engineer before commencing work.

Prints shall not be used for construction until signed 'Approved
For Construction' by the Architect or Engineer.

Prints are not to be scaled.

Professional Seal(s)



Client:
wba
architects and engineers inc.



5-530 Rosedale Drive Road
Vaughan, Ontario L4L 0B2
Tel: 905-881-0818
Fax: 905-881-7142
Email: info@wbase.com

Project Title:
**4100 WESTON ROAD, TORONTO
PACKAGING UPGRADES LINE Q**

Drawing Title:
STAINLESS STEEL DETAILS

CADD System and Version:	Plot Scale:	Plot Size:	Sheet Size:
	1:1	30" x 42"	
Designed By:	Date:	Drawn By:	Date:
G.S.S.	JUL/2024	N.K.	JUL/2024
Checked By:	Date:	Approved By:	Date:
G.S.S.	JUL/2024	G.S.S.	JUL/2024
Drawing Scale:	Consultant Project No:	Consultant Dwg No:	
AS NOTED	2240707	A701	
Apotex Project No:	Site No:	Discipline:	System:
4101-512	4101	AE	EE

4101-512 4101 AE EE 01 0

  

NOTE- FLOOR TO BE APOTEX EPOXY GREY

ABBREVIATIONS

LEGEND:

CEILING FINISH:
C-1 - EP

W-1	- EP
PLST	- PL

Contractor must check and

1942

WDB
architectsProject Title:
44-38861-1050

G.S.S.	JULY
Checked By:	Date:

4101-512 | 4
